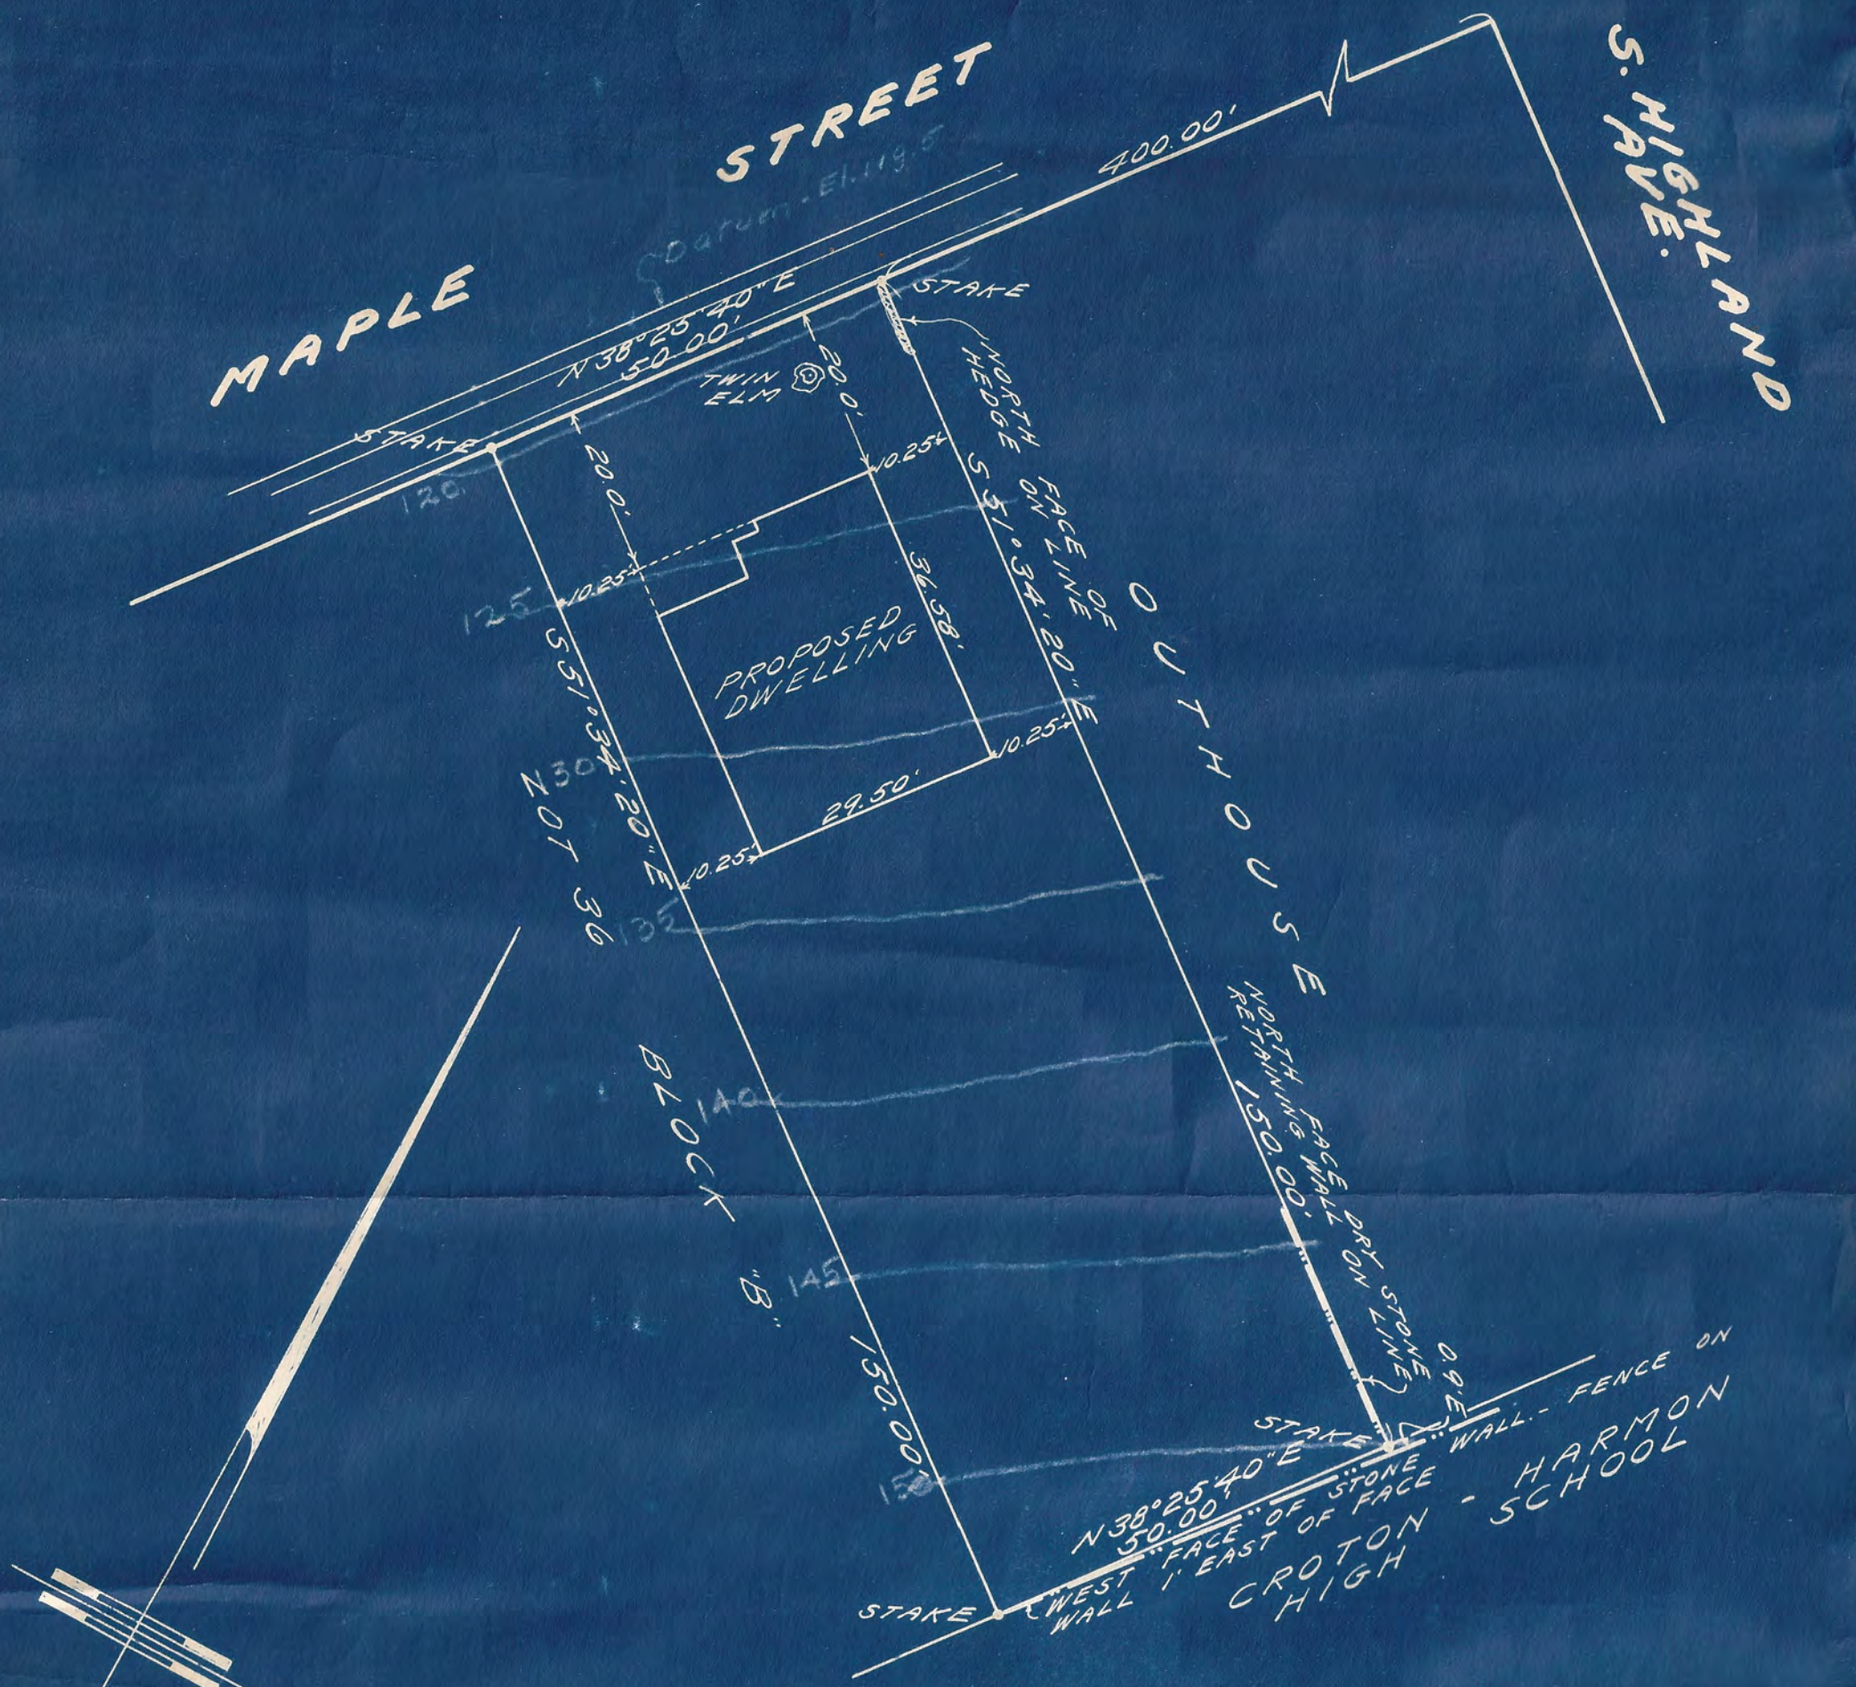


SURVEY

OF PROPERTY LOCATED IN

VILLAGE OF CROTON-ON-HUDSON

TOWN OF CORTLANDT, WESTCHESTER COUNTY, N.Y.

SCALE : 1" = 20'

PROPERTY STAKED OUT ABOVE INCLUDES LOT 37 AND PART OF LARKIN EXIT, SHOWN ON AMENDED MAP OF SEC. 1 VAN WYCK-LARKIN MANOR, FILED IN WEST. CO. REG'S. OFFICE AS MAP 4836.

I WILLIAM J. B. COGLEY, THE SURVEYOR WHO MADE THIS MAP DO HEREBY CERTIFY THAT THE SURVEY UPON WHICH IT IS BASED WAS COMPLETED MAY 27, 1940; AND THAT THIS MAP WAS COMPLETED MAY 28, 1940.


William J. B. Cogley

SURVEYED FOR


DR. AND MRS. BLAZER

WILLIAM J. B. COGLEY
CIVIL ENGINEER AND SURVEYOR
1 BROOK ST., CROTON-ON-HUDSON, N.Y.
LICENSE NO. 9135

FILE 69, F.B. 113 P. 71

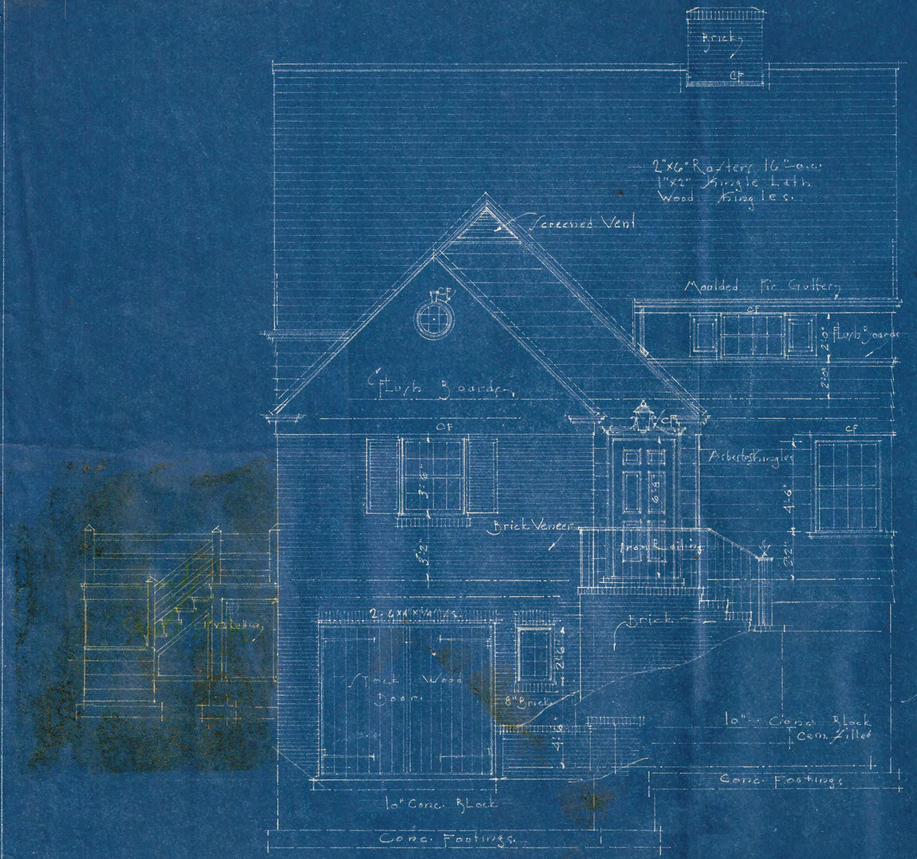

FRONT ELEVATION

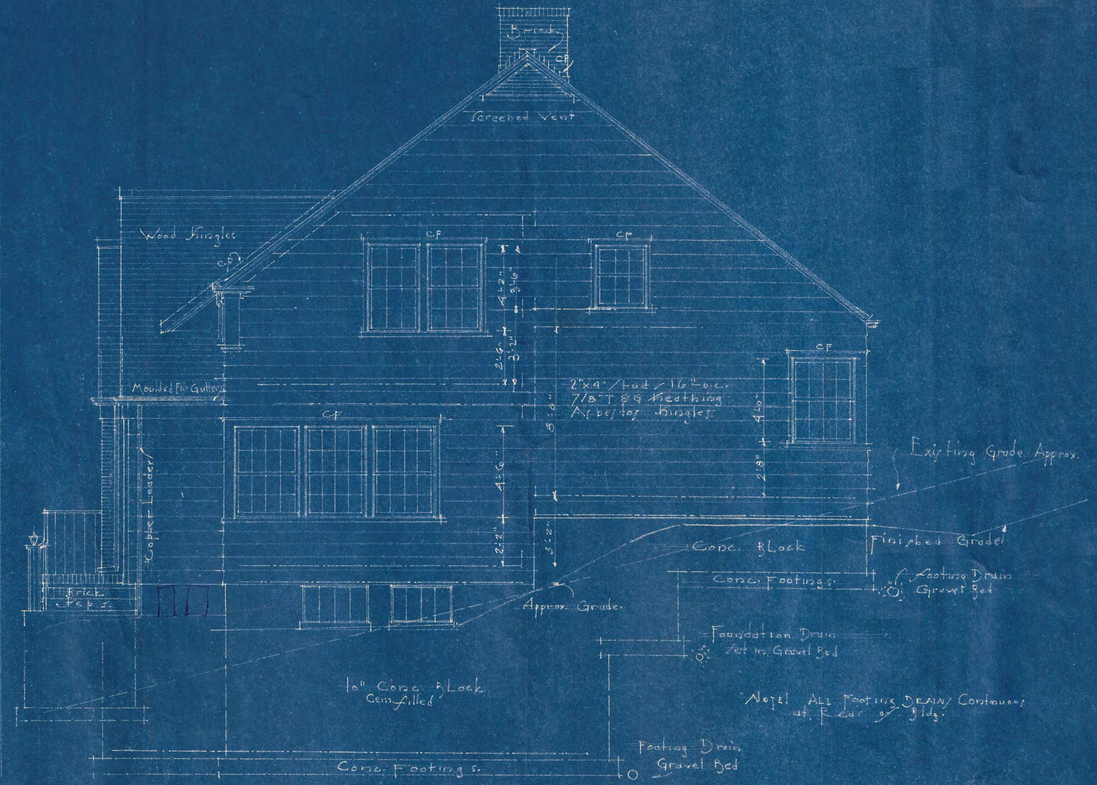

RIGHT SIDE ELEVATION
Scale 1/4" = 1'-0"
Sheet No 1 of 4 Sheets


Note! ALL Footing Drains Continuous at Rear of Bldg.

DRAWING for RESIDENCE
for DR. & MRS. BLAZER
MAPLE AVE. GROTON N.Y.
SEPT. 1940
A. MOLLER ARCHITECT
44 Manhanock Avenue
White Plains N.Y.



LEFT SIDE ELEVATION

Scale 1/4" = 1'-0"

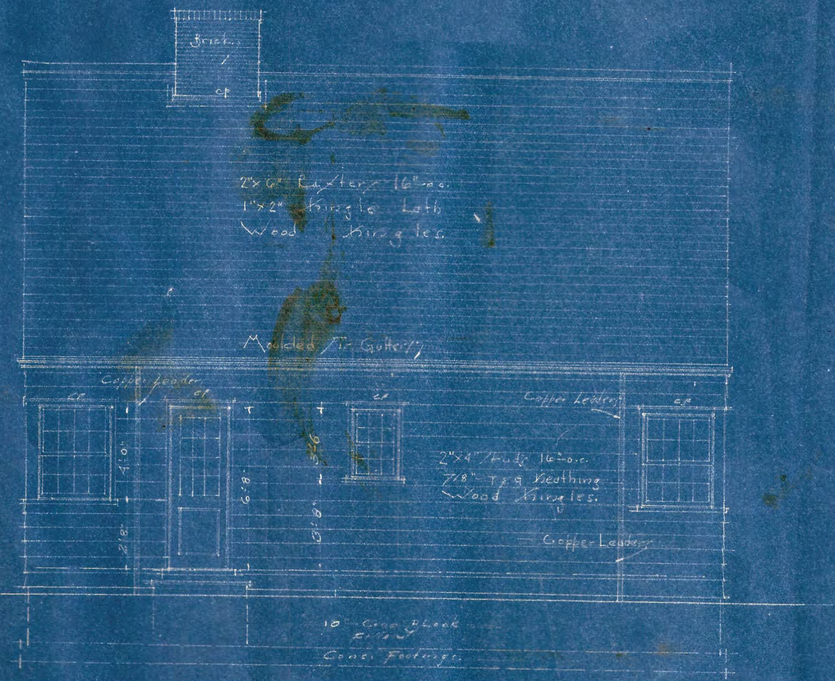


REAR ELEVATION

Scale 1/4" = 1'-0"

Sheet No 2 of 4 Sheets


SEPT '40

DRAWINGS & RESIDENCE
for Dr. & Mrs. BLAZER
MAPLE AVE CROTON N.Y.
MAY '40
A. VICKERS ARCHITECT
14 Manursing Island Avenue
Rye, New York

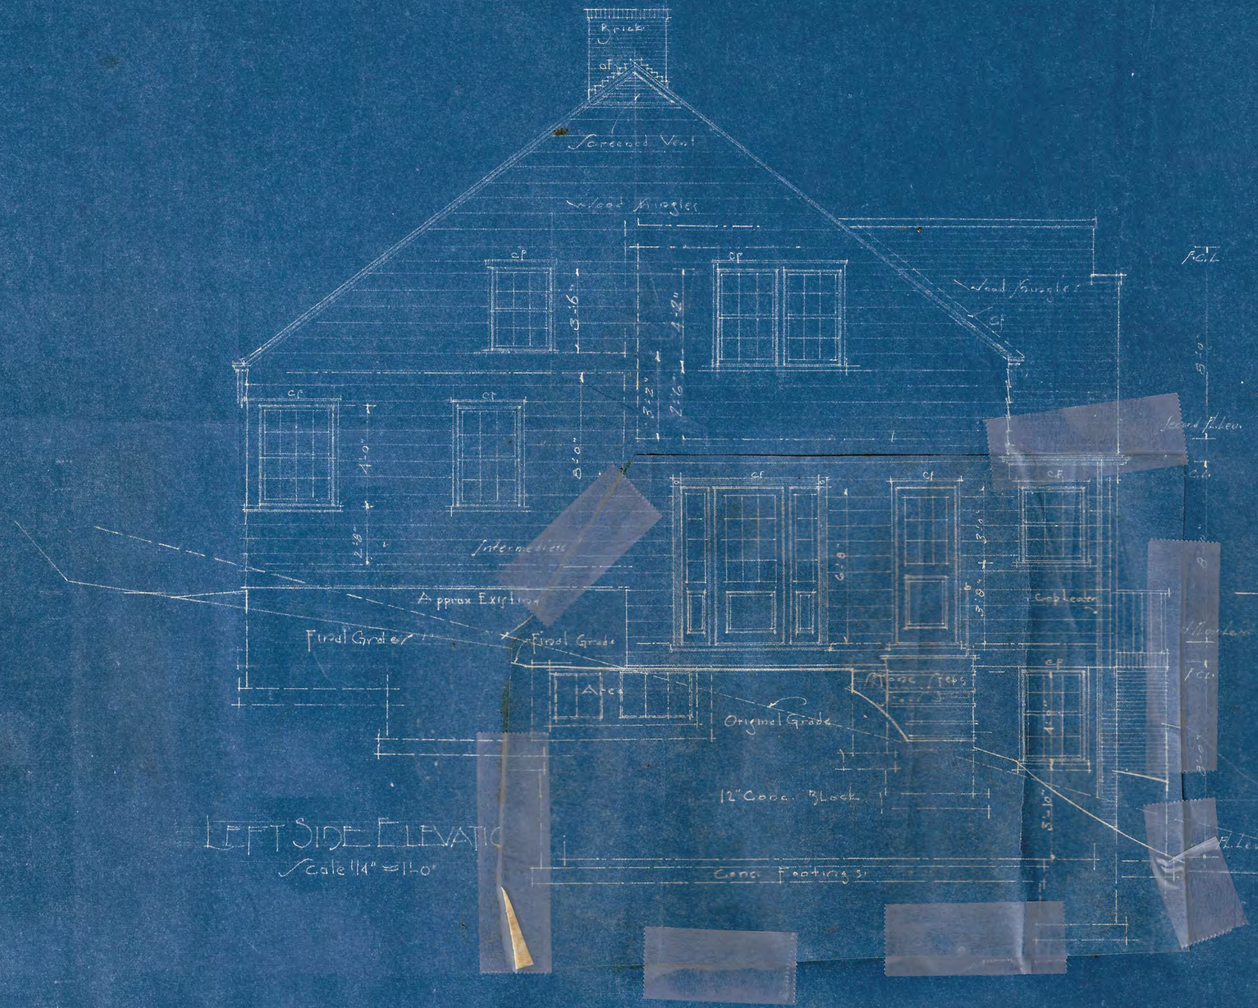

LEFT SIDE ELEVATION

Scale 1/4" = 1'-0"

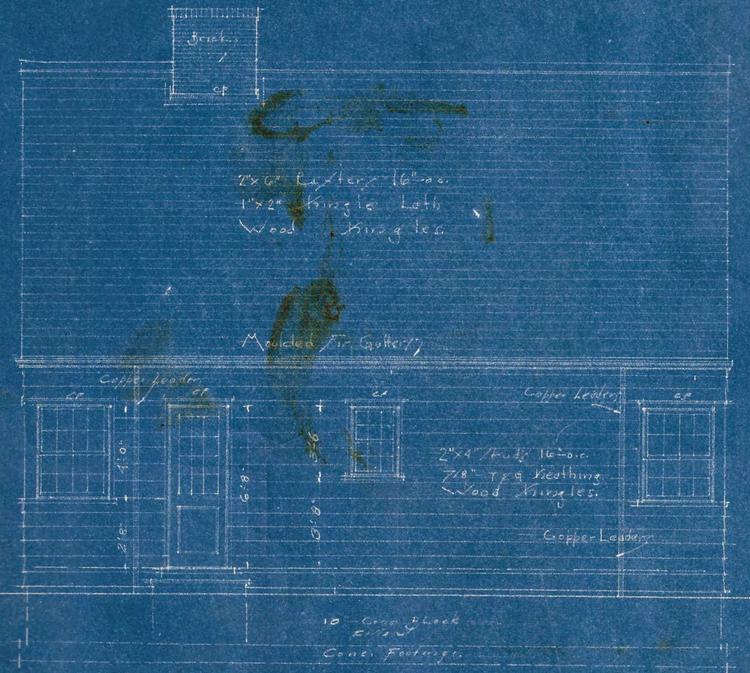


REAR ELEVATION

Scale 1/4" = 1'-0"


Sheet No 2 of 4 Sheets

SEPT '40

DRAWINGS & RESIDENCE
for Dr. & Mrs. BLAZER.
MAPLE AVE. CROTON N.Y.
MAY 1940
A. VICKERY ARCHITECT
14 Mamaroneck Avenue
White Plains N.Y.

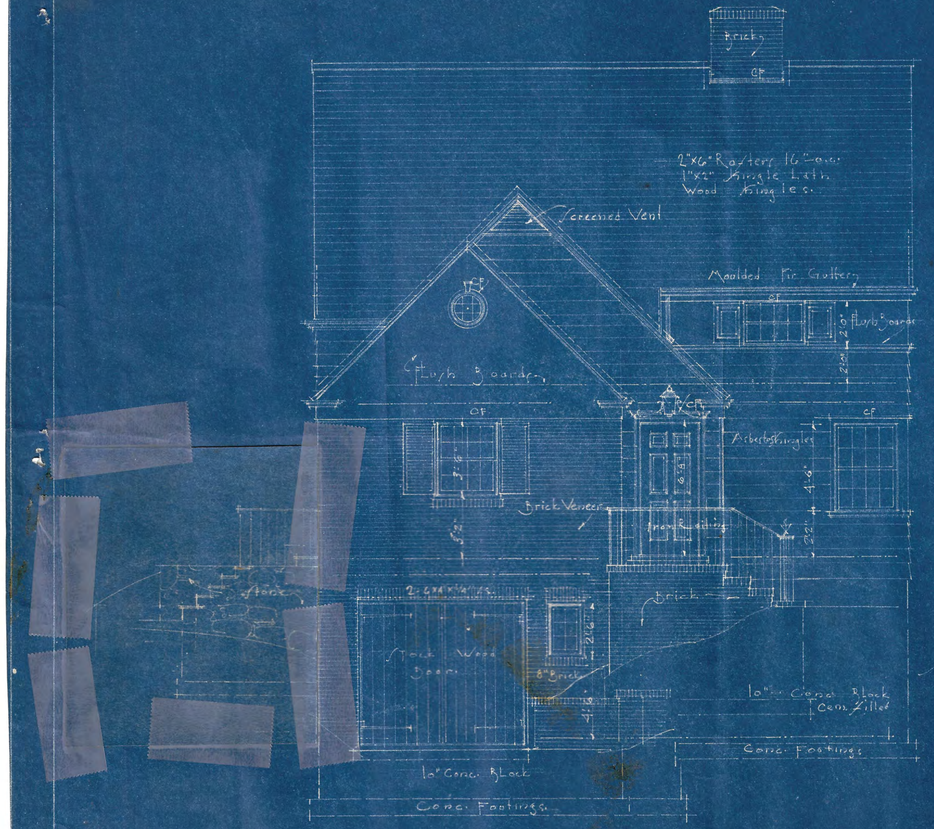



FRONT ELEVATIO

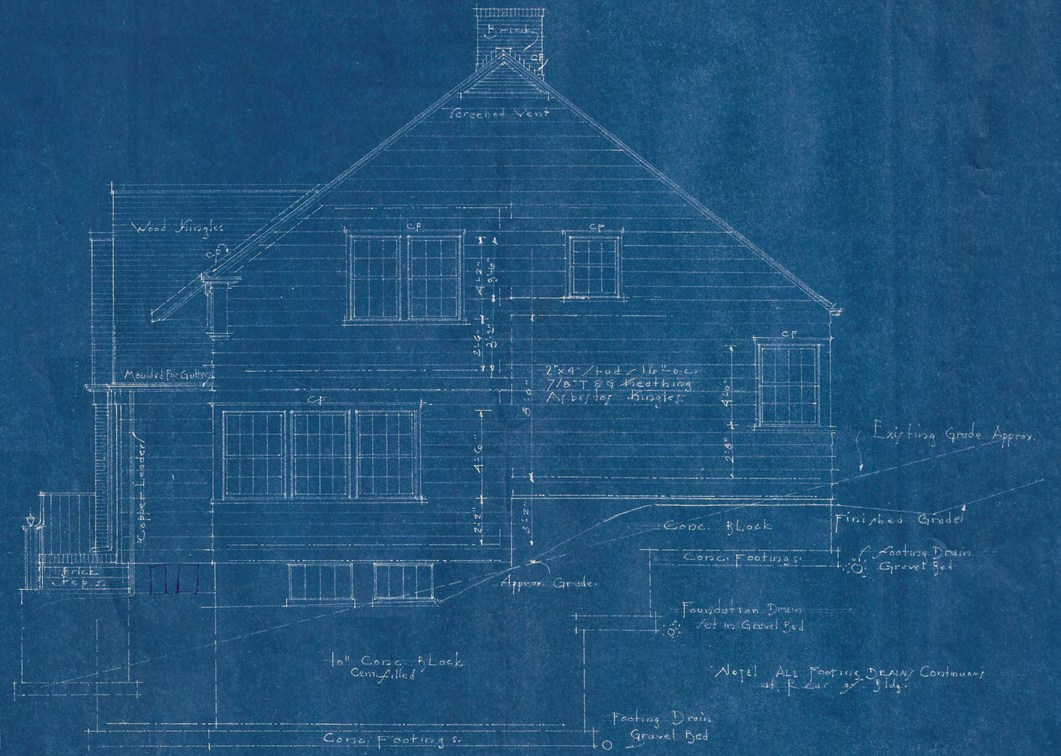


RIGHT SIDE ELEVATION
Scale 1/4"=1'-0"
Sheet No 1 of 4 Sheets

DRAWING for RESIDENCE
for DR. & MRS. BLAZER
MAPLE AVE. CROTON N.Y.
SEPTEMBER 40
A. MOELLER ARCHITECT
14 Mamaroneck Avenue
White Plains N.Y.

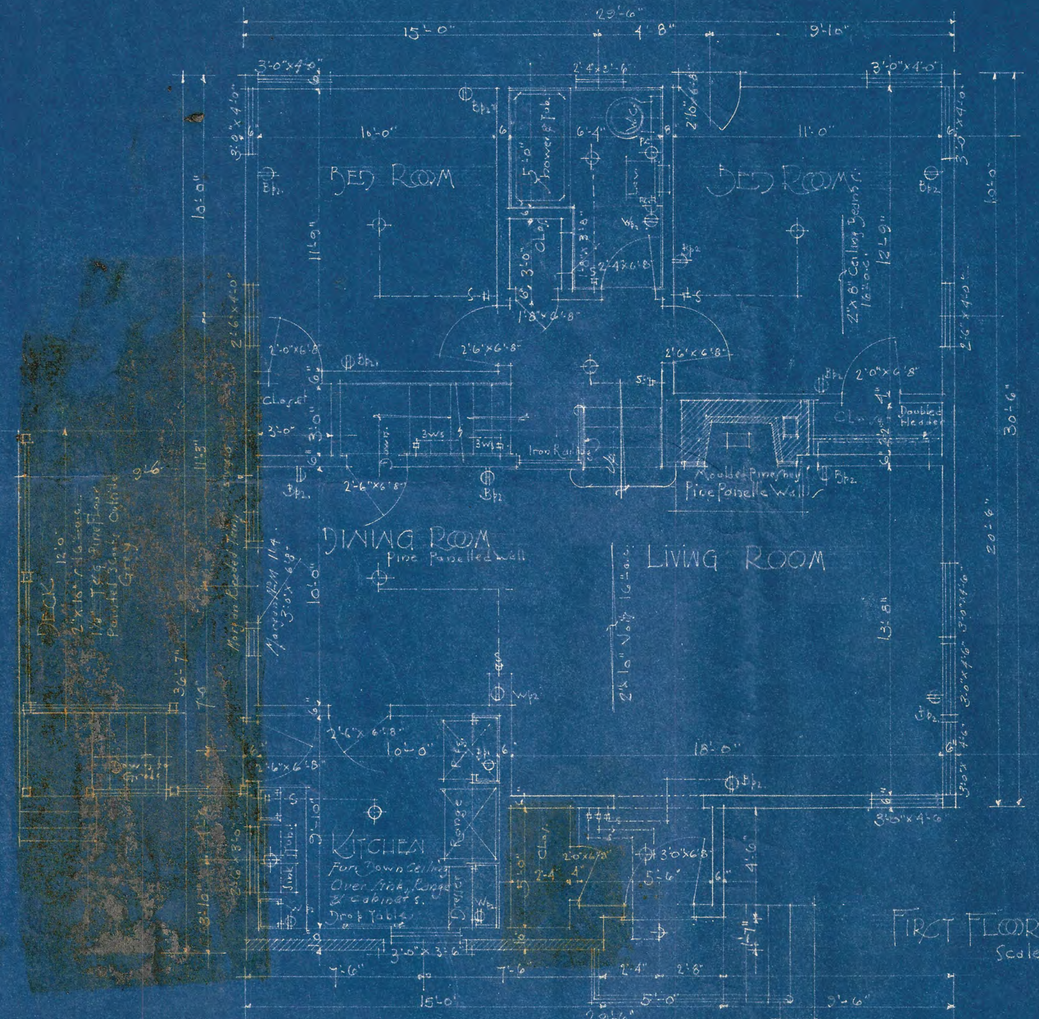
BED ROOM
BED ROOM
DINING ROOM
Pine Panelled Wall
LIVING ROOM
KITCHEN
Deck
Mantel
Mantel
Mantel

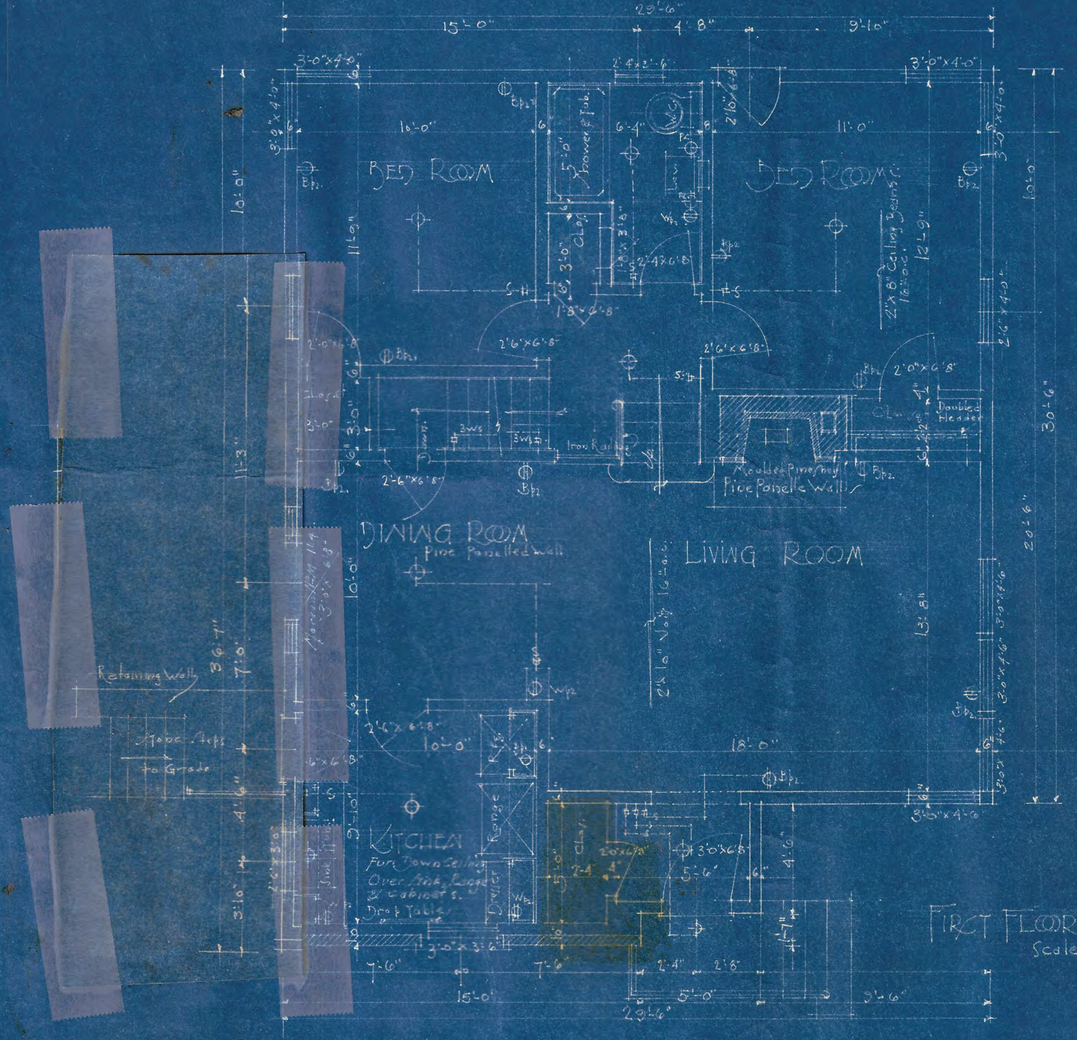
BED ROOM
BED ROOM
DINING ROOM
Pine Panelled Walls
LIVING ROOM
KITCHEN
Fan, Down Ceiling
Over Sink, Range & Cabinets.
Drop Table.
Retaining Wall
Slope Steps to Grade
Shower & Tub
Clos.
Range
Divider
Iron Railing
Mantel Pine Panelled Fire Panelled Walls
Double Hearth
Clos.
Clos.
Clos.

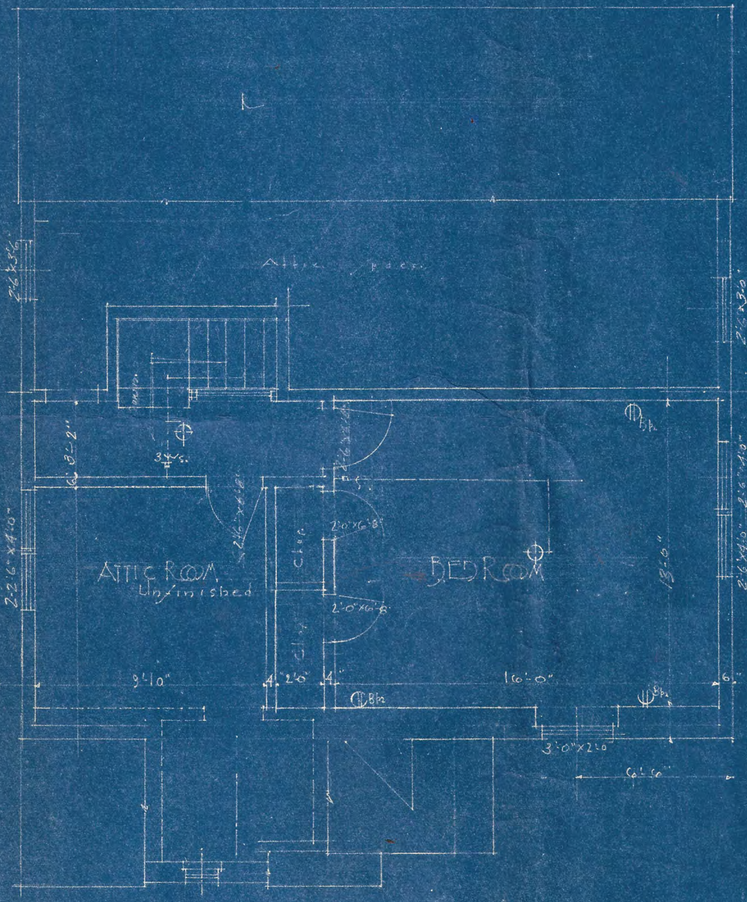

SECOND FLOOR PLAN
Scale 1/4" = 1'-0"
Sheet No 4 of 4 sheets



Areas
Stone Steps. Conc. Pad. & risers cheek
Flagg walks 3'-0" over 4" cinder bed.
4" Conc. slab.

NOTE
All Leader Drains & Footing Drains to be Con to St. Gutter.

DRAWINGS OF RESIDENCE
for DR. & MRS. BLAZER
MAPLE AVE. GOSHEN N.Y.
May 40

A. M. ICKES, ARCHITECT
144 Main Street Goshen N.Y.

Sept '40
5/31/40