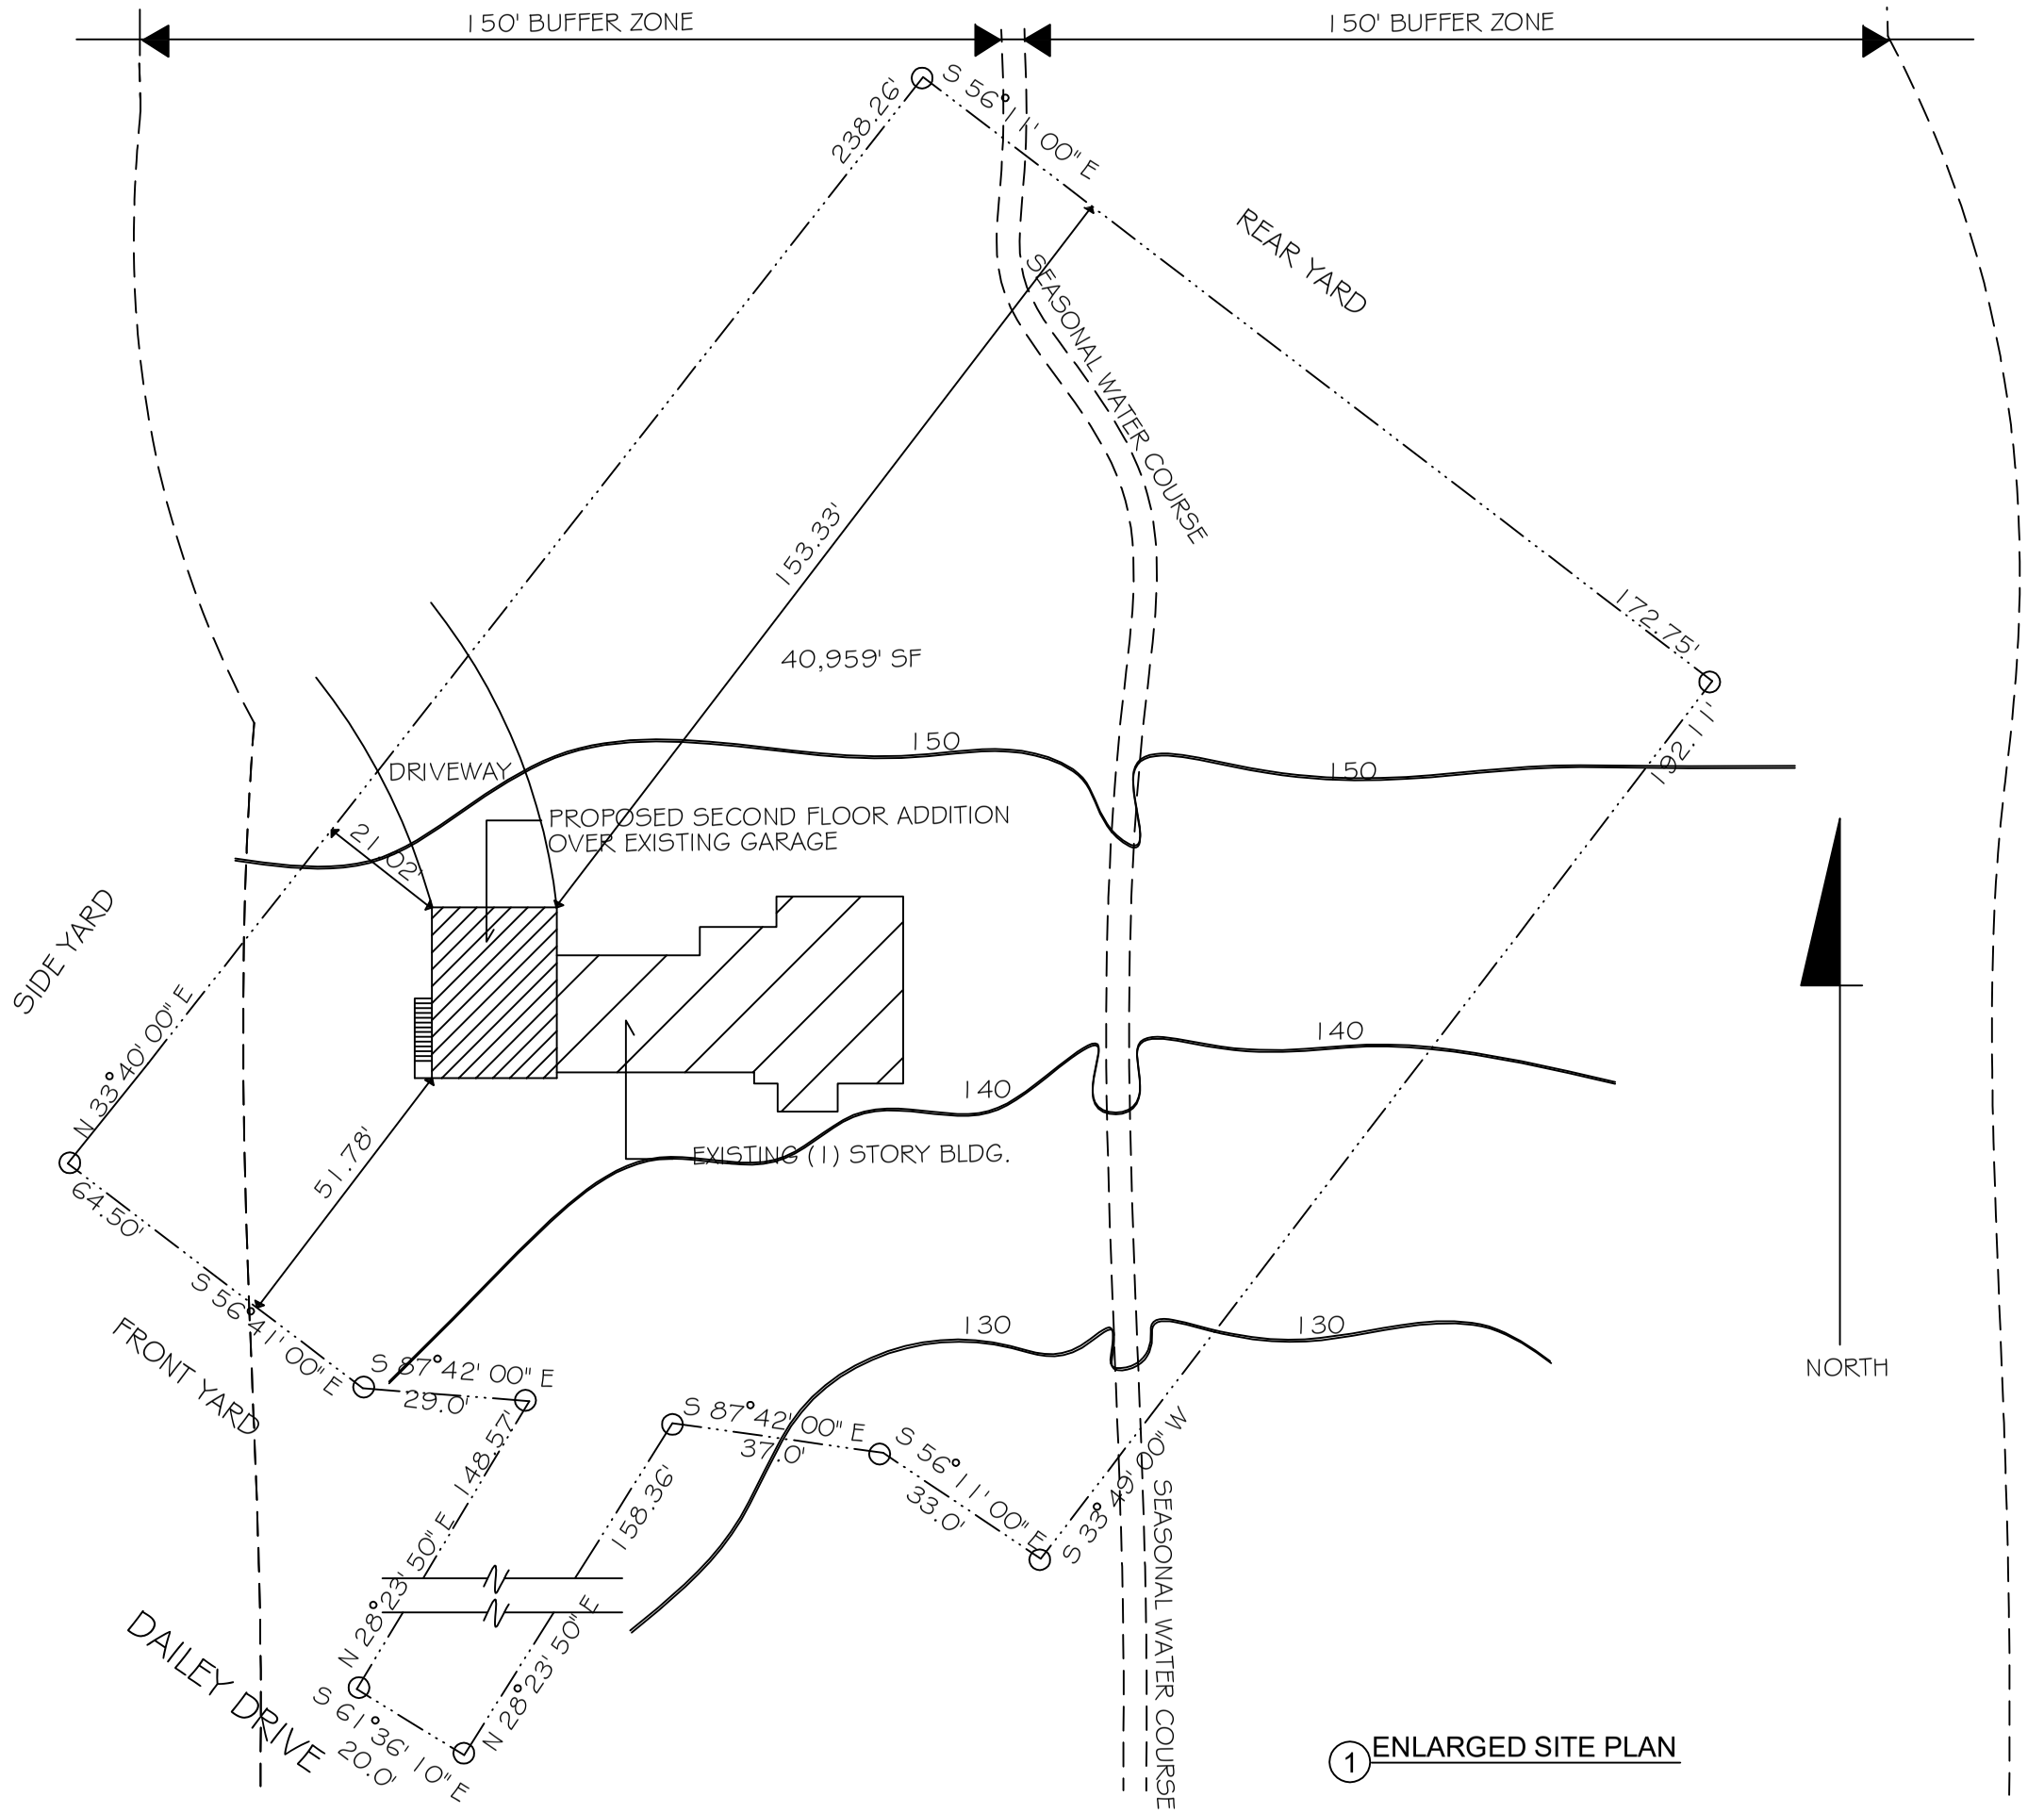


1 ENLARGED SITE PLAN

ROGER W. HOFFMANN
ARCHITECT
PLLC
RESIDENTIAL + COMMERCIAL
ARCHITECTURE
PLANNING
INTERIOR DESIGN
234 MAIN STREET
COLD SPRING, NY 10516
917.578.8314

LEGAL NOTICE
THE COMMERCIAL USE ACT OF 1990 TITLED "THE ARCHITECTURAL WORKS COPYRIGHT PROTECTION ACT (AWCPA) ESTABLISHES THAT ALL ORIGINAL PLANS, DRAWINGS AND/OR COPYRIGHTED DOCUMENTS FOR ANY REASON WHATSOEVER, WHETHER BUILT OR NOT, ARE THE EXCLUSIVE PROPERTY OF THE ARCHITECT WHO PREPARED THEM. ANY USE OF THESE COPYRIGHTED AND ALL RELATED DOCUMENTS FOR ANY REASON OUTSIDE THEIR SPECIFIC USE FOR THIS PARTICULAR PROJECT WITHOUT THE WRITTEN AUTHORIZATION OF THE ARCHITECT OR HIS REPRESENTATIVE, WILL BE SUBJECT TO LEGAL ACTION, WHICH WILL BE FILED, IMPRISONED OR BOTH.
© Copyright 2025 Roger W. Hoffmann, Architect, PLLC
All rights reserved.

rev	description	date	by
1			
2			
3			
4			
5			
6			
7			
8			

drawing title: ENLARGED SITE PLAN

project: NEW ADU SECOND FLOOR ADDITION FOR:
MEAGHAN WILLIMANN
8 DAILEY DRIVE
CROTON-ON-HUDSON NY 10520

drawing number: ST-1

drawn by RWH | checked by RWH | scale 1/8" = 1'-0" | date 10.25.26 | project no WILLIMANN.01