SEEDING NOTES:

CONSERVATON MIX:

INCLUDES CREEPING RED FESCUE 60%, COMMON EVENING PRIMROSE 10%, LITTLE BLUESTEM 25% PATRIDGE PEA AND GOLDEN ALEXANDER

1. SCARIFY THE EXISTING SEEDED AREAS BY HAND TO PREPARE SOILS FOR NEW SEED.
2. THE RATE OF SEEDING SHALL BE 1 POUND PER 2500 SF. SOWN BY HAND OR BY APPROVED MACHINE IN SUCH A MANNER THAT A UNIFORM STAND WILL RESULT AFTER SEEDING, THE SURFACE SHALL BE EVENLY RAKED WITH A FINE TOOTHED RAKE.
3. GRASS SEED SHALL BE SOWN ONLY BETWEEN APRIL AND JUNE 1, AND BETWEEN AUGUST 15 AND OCTOBER 1 AND DURING APPROVED PERIODS WHEN WEATHER CONDITIONS ARE SUITABLE AS DETERMINED BY THE LANDSCAPE ARCHITECT.
4. LOOSELY APPLY STRAW MULCH TO ALL SEEDED AREAS.
5. RESEED ALL AREAS THAT DO NOT SHOW A SATISFACTORY STAND OF GRASS AFTER 30 DAYS AND CONTINUE TO DO SO UNTIL A SATISFACTORY STAND OF GRASS HAS BEEN ESTABLISHED.

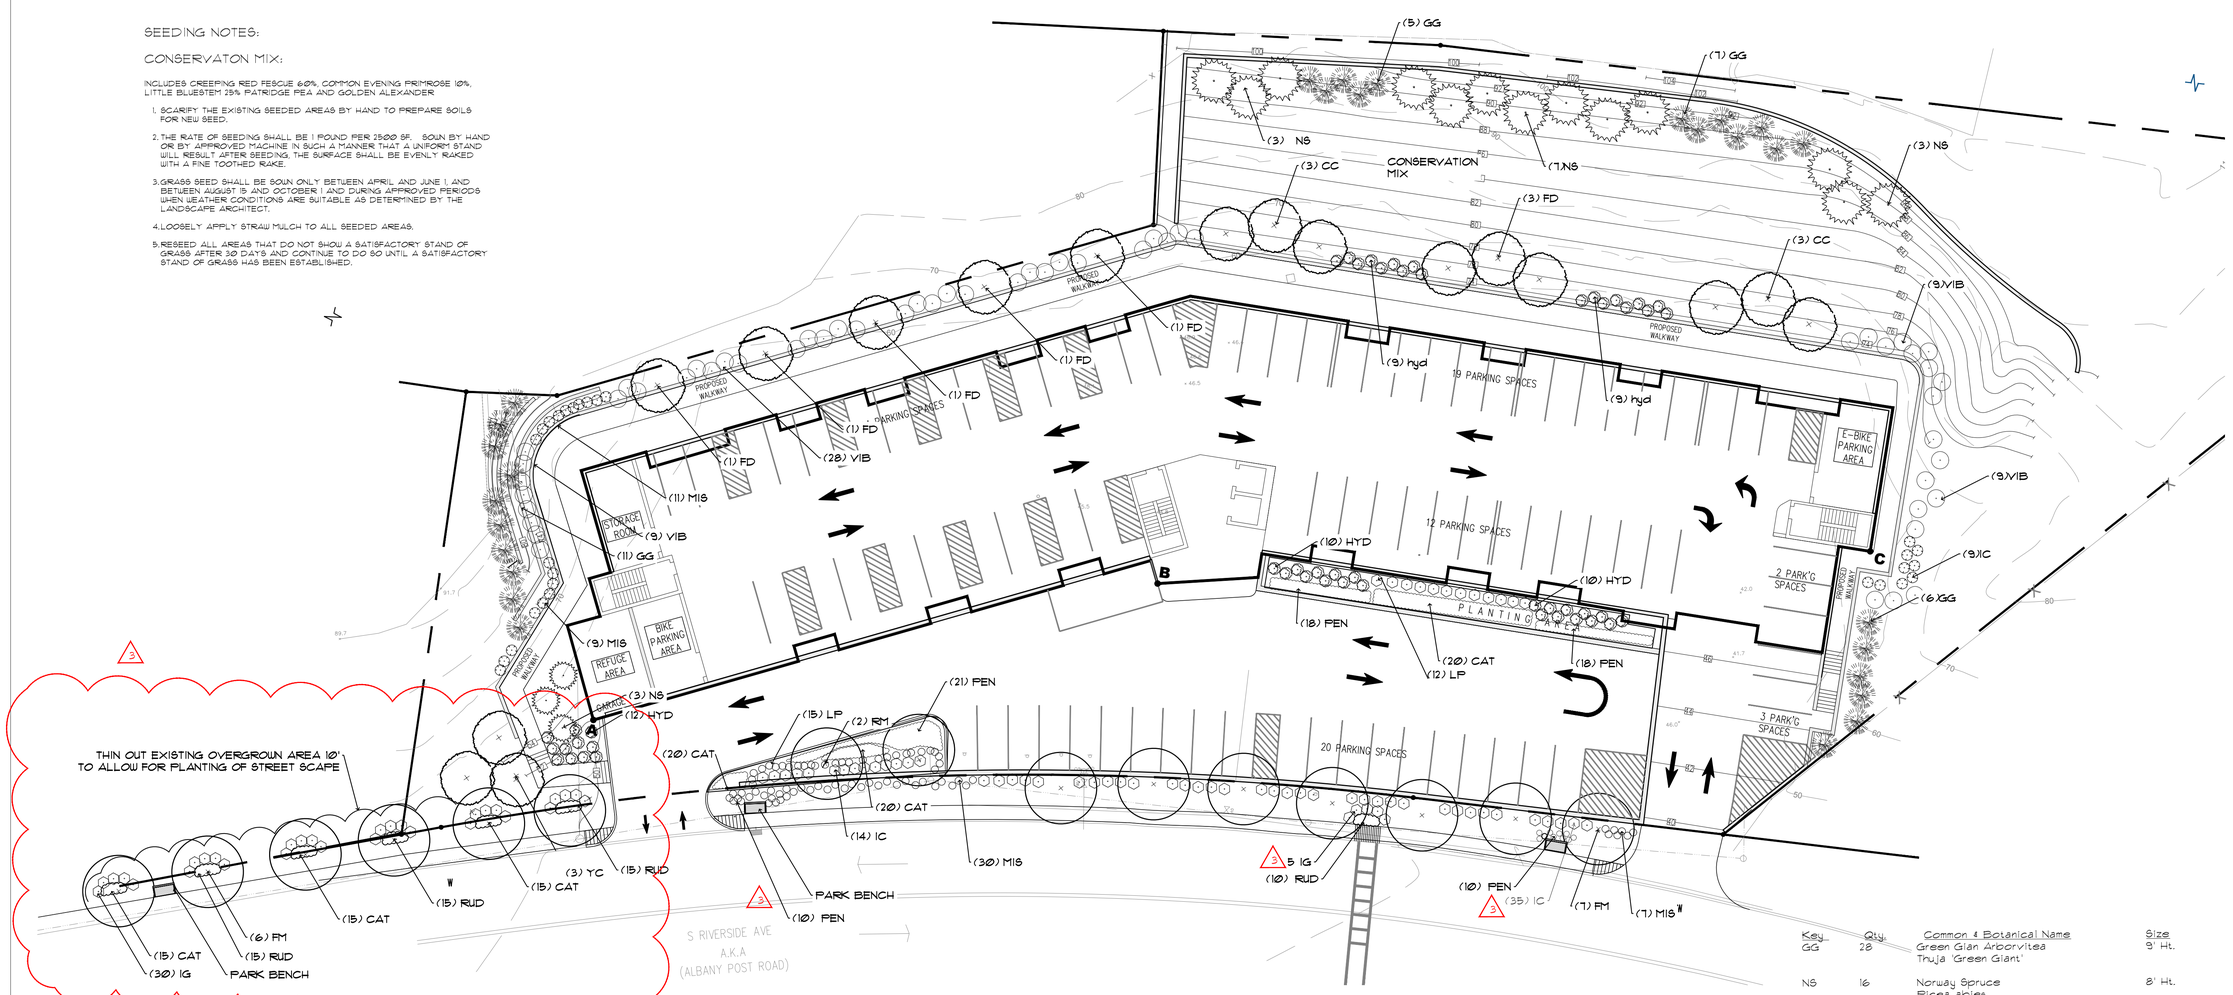

Key	Qty.	Common & Botanical Name	Size
GG	28	Green Glan Arborvitea Thuja 'Green Glant'	9' Ht.
NS	16	Norway Spruce Picea abies	8' Ht.
FM	13	Fastigiate Oak Quercus robor 'Fastigiata'	3" Cal.
RM	2	Armstrong maple Acer rubrum 'Armstrong'	3" Cal.
LC	12	Leyland Cypress Cupressus leylandii	8' Ht.
CC	6	Shadblow Cercis canadensis	3" Cal.
YC	3	Yoshino Cherry Prunus yedoensis	2" cal.
FD	8	Flowering Dogwood Cornus florida	2" Cal.
IC	58	Steeds Holly Ilex crenata 'Steeds'	4' Ht.
HYD	50	Endless Summer Hydrangea Hydrangea 'Endless summer'	#5 Cont.
VIB	55	Doublefile Viburnum Viburnum dentatum	#7 Cont.
LP	15	Little Princess Spirea Spirea japonica 'Little princess'	#5 Cont.
MIS	57	Fountain Grass Miscanthus sin. gracillimus	#5 Cont.
PEN	87	Dwarf Fountain Grass Pennisetum alopecuroides 'Hameln'	#1 Cont.
CAT	105	Catmint Nepeta faasinni	#1 Cont.
RUD	55	Black Eyed Susan Rudsbeckia	#1 Cont.
IG	35	Inkberry Ilex glabra	#1 Cont.

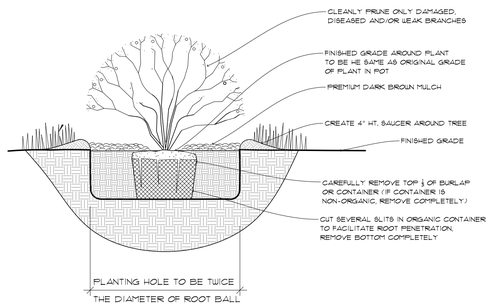

1 LP-10 SHRUB PLANTING NTS

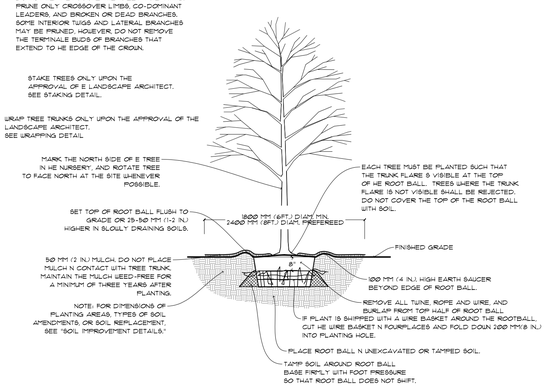

1 LP-10 TREE PLANTING NTS

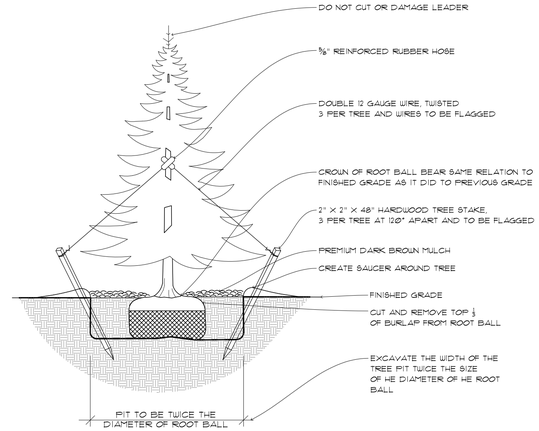

1 LP-10 EVERGREEN PLANTING DETAIL

NORTH:

ROBERT SHERWOOD
LANDSCAPE ARCHITECT LLC
P.O. BOX 564, BROOKFIELD CT 06804
p:/f:203.798.1547 c:203.994.5337 e:robertsherwood@me.com

REGISTERED LANDSCAPE ARCHITECT 000665 STATE OF NEW YORK

PROJECT: LANDSCAPE PLAN

CLIENT: Carmel Riverside LLC
Riverside RD
Croton NY

#3 Gateway landscape	7.13.26
#2 general comments	5.19.26
#1 Landscape	9.4.25
REVISIONS:	
SCALE:	AS NOTED
DATE:	7.14.25
JOB NO:	24-29
DRAWING NO:	LP-1.0

1 OF 1