ELECTRICAL SYMBOLS	
SYMBOL	DESCRIPTION
SD	HARDWIRED SMOKE DETECTOR
CM / SD	HARDWIRED CARBON MONOXIDE/SMOKE DETECTOR
HD	HARDWIRED HEAT DETECTOR
	EXHAUST FAN

WALL TYPE LEGEND

EXISTING 2X4 WALL

PROPOSED 2X4 WALL

NOTE: SOLE PLATES FOR ALL NEW AND REPAIRED 2X WALLS / PARTITIONS SHALL BE PRESSURE TREATED.

NOTE: ROOMS WITH ZIG ZAG HATCH PATTERN INDICATE PORTIONS OF THE RESIDENCE THAT HAVE BEEN CONSTRUCTED WITHOUT THE BENEFIT OF A BUILDING PERMIT. THESE DRAWINGS ALONG WITH THE BUILDING PERMIT APPLICATION HAVE BEEN PRODUCED IN ORDER TO SEEK A CERTIFICATE OCCUPANCY FOR THE SPACES IDENTIFIED.

NOTE:
PROPOSED RENOVATION/ADDITION HAS BEEN DESIGNED TO COMPLY WITH THE CODE THAT WAS IN EFFECT WHEN THE HIGHLIGHTED WORK WAS CONSTRUCTED IN 1990.

STATEMENT OF ENERGY COMPLIANCE

I RICHARD VAIL, ARCHITECT STATE THAT TO THE BEST OF MY KNOWLEDGE, BELIEF, AND PROFESSIONAL JUDGEMENT, THE CURRENT PLANS ARE IN COMPLIANCE WITH THE ENERGY CODE IN EFFECT IN 1990 WHEN THE HIGHLIGHTED AREAS OF THE HOUSE WERE CONSTRUCTED.

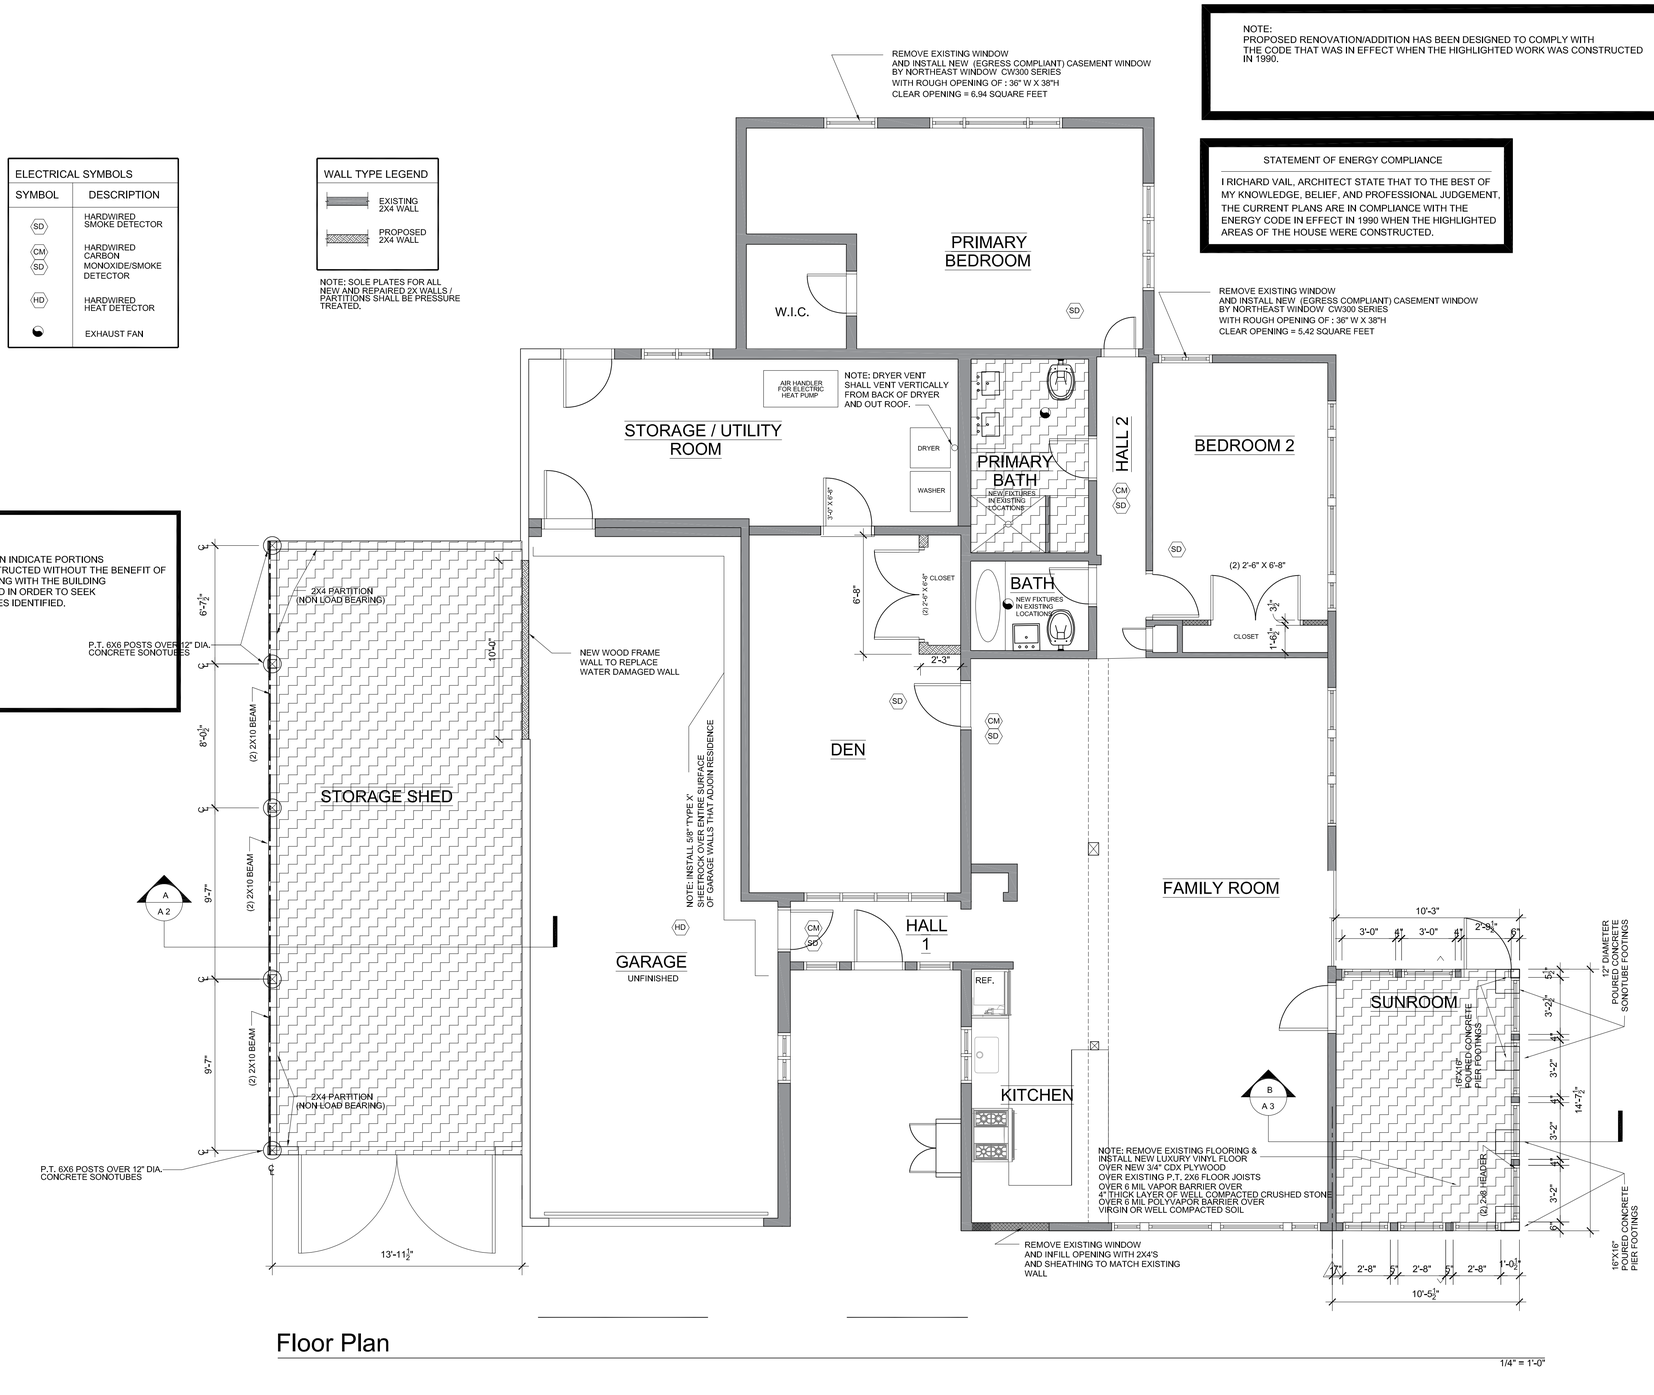

Floor Plan

1/4" = 1'-0"

Richard Vail, Architect
4 Mooney Hill Road
Holmes, N.Y.
12531
(845) 531-9339

Berger Residence

215 Cleveland Drive, Croton on Hudson, N.Y.

STATE OF NEW YORK RICHARD VAIL 22295 REGISTERED ARCHITECT

NORTH

Proposed Floor Plan

9-7-26

Sheet A 1

PDF processed with CutePDF evaluation edition www.CutePDF.com