

GOUVEIA PARK
VILLAGE OF CROTON-ON-HUDSON NY
PARK CONTEXT

IQ
Imbiano Quigley
Landscape Architects, P.C.
31 Mamaroneck Ave., 7th FL
White Plains, New York 10601
admin@iqlandarch.com
(914) 232-0200


1.



GOUVEIA PARK
VILLAGE OF CROTON-ON-HUDSON NY
MASTER PLAN

IQ
Imbiano ·Quigley
Landscape Architects, P.C.

31 Mamaroneck Ave., 7th FL.
White Plains, New York 10601
admin@iqlandarch.com
(914) 232-0200

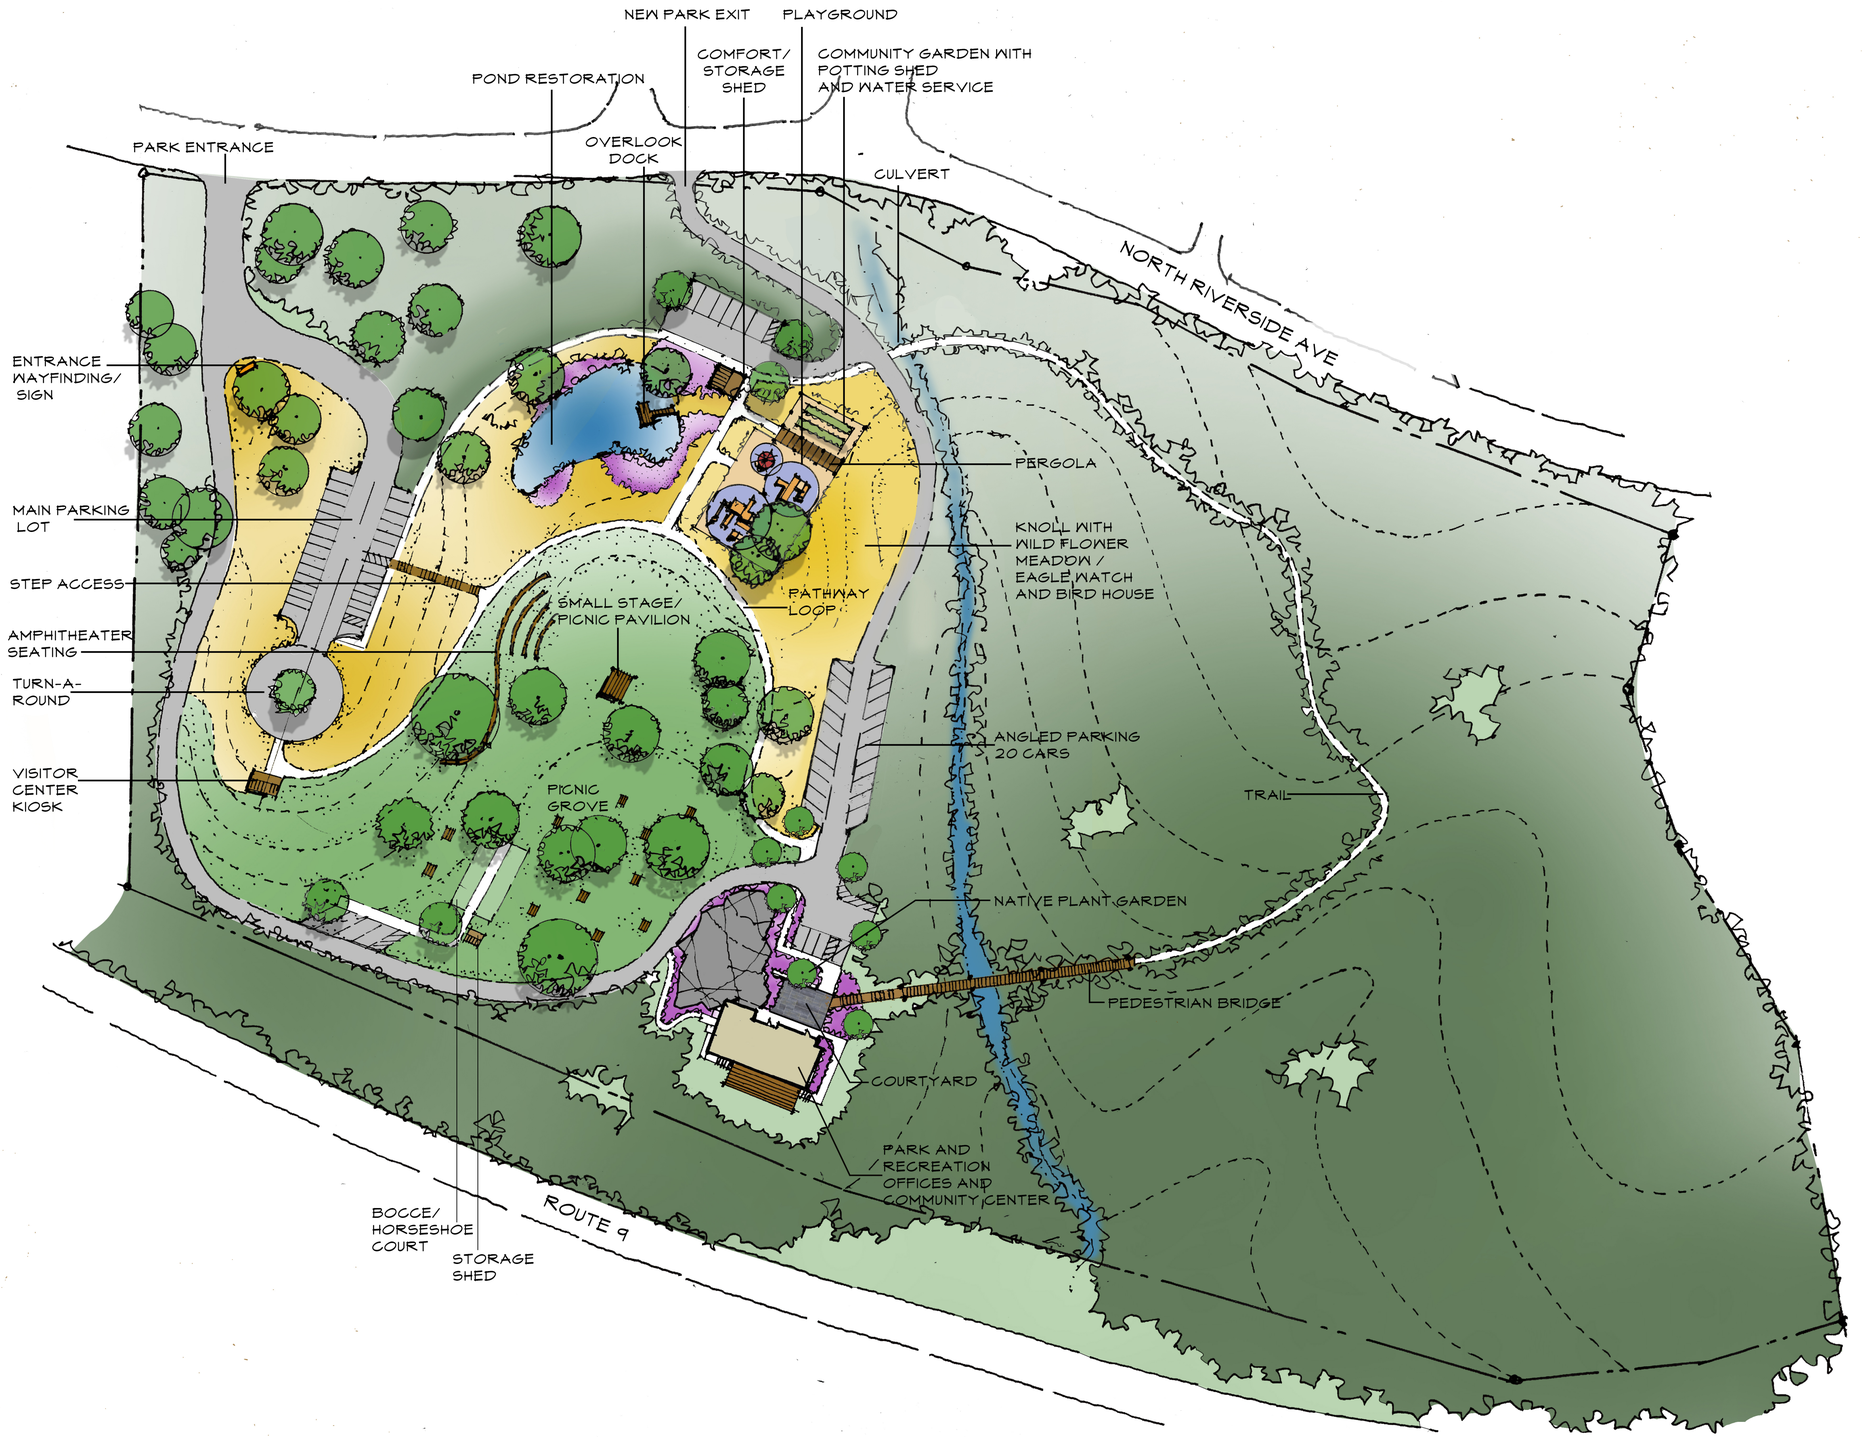

GOUVEIA PARK

VILLAGE OF CROTON-ON-HUDSON NY

PARK FEATURES

IQ
Imbiano ·Quigley
Landscape Architects, P.C.

31 Mamaroneck Ave., 7th FL.
White Plains, New York 10601
admin@iqlandarch.com
(914) 232-0200




























GOUVEIA PARK
VILLAGE OF
CROTON-ON-HUDSON NY
INSPIRATION IMAGES

IQ
Imbiano ·Quigley
Landscape Architects, P.C.

31 Mamaroneck Ave., 7th FL.
White Plains, New York 10601
admin@iqlandarch.com
(914) 232-0200






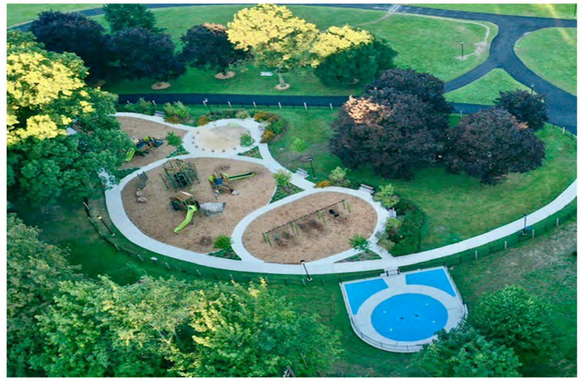





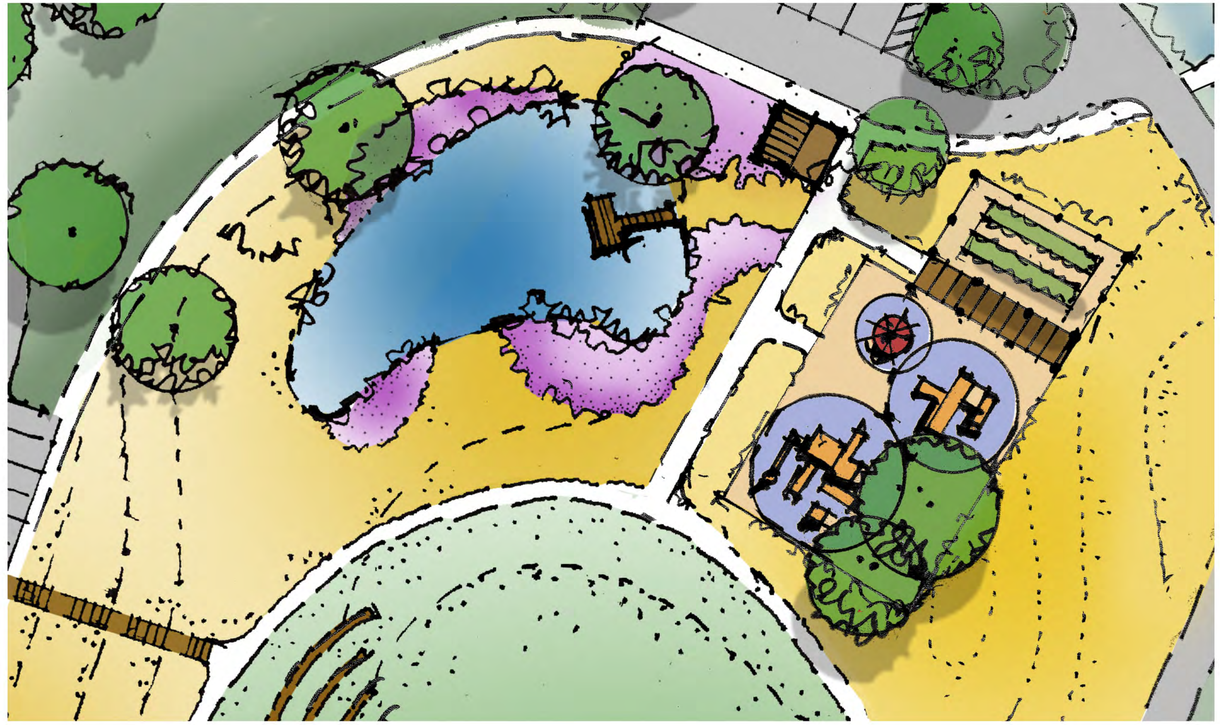










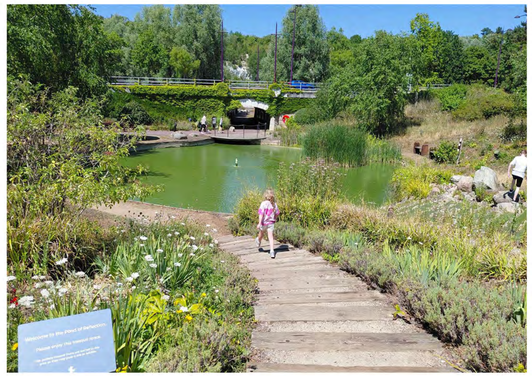





GOUVEIA PARK

VILLAGE OF
CROTON-ON-HUDSON NY
INSPIRATION IMAGES
FOR PLAY

IQ
Imbiano ·Quigley
Landscape Architects, P.C.

31 Mamaroneck Ave., 7th FL.
White Plains, New York 10601
admin@iqlandarch.com
(914) 232-0200



GOUVEIA PARK

VILLAGE OF CROTON-ON-HUDSON NY

LANDSCAPE ZONES

IQ
Imbiano ·Quigley
Landscape Architects, P.C.

31 Mamaroneck Ave., 7th FL.
White Plains, New York 10601
admin@iqlandarch.com
(914) 232-0200



GOUVEIA PARK

VILLAGE OF CROTON-ON-HUDSON NY

PEDESTRIAN CIRCULATION

IQ
Imbiano ·Quigley
Landscape Architects, P.C.

31 Mamaroneck Ave., 7th FL.
White Plains, New York 10601
admin@iqlandarch.com
(914) 232-0200



TOTAL PARKING : 60 SPACES

GOUVEIA PARK

VILLAGE OF CROTON-ON-HUDSON NY VEHICULAR CIRCULATION AND PARKING

IQ
Imbiano ·Quigley
Landscape Architects, P.C.

31 Mamaroneck Ave., 7th FL.
White Plains, New York 10601
admin@iqlandarch.com
(914) 232-0200



LEGEND

POLE LIGHT : 80'- 100' O.C.

LOW BOLLARD LIGHT

GOUVEIA PARK

VILLAGE OF CROTON-ON-HUDSON NY

SCHEMATIC LIGHTING PLAN

IQ
Imbiano ·Quigley
Landscape Architects, P.C.

31 Mamaroneck Ave., 7th FL.
White Plains, New York 10601
admin@iqlandarch.com
(914) 232-0200




GOUVEIA PARK

VILLAGE OF
CROTON-ON-HUDSON NY

ENLARGMENT PLAN AT PARKS AND RECREATION BUILDING

IQ
Imbiano ·Quigley
Landscape Architects, P.C.

31 Mamaroneck Ave., 7th FL.
White Plains, New York 10601
admin@iqlandarch.com
(914) 232-0200

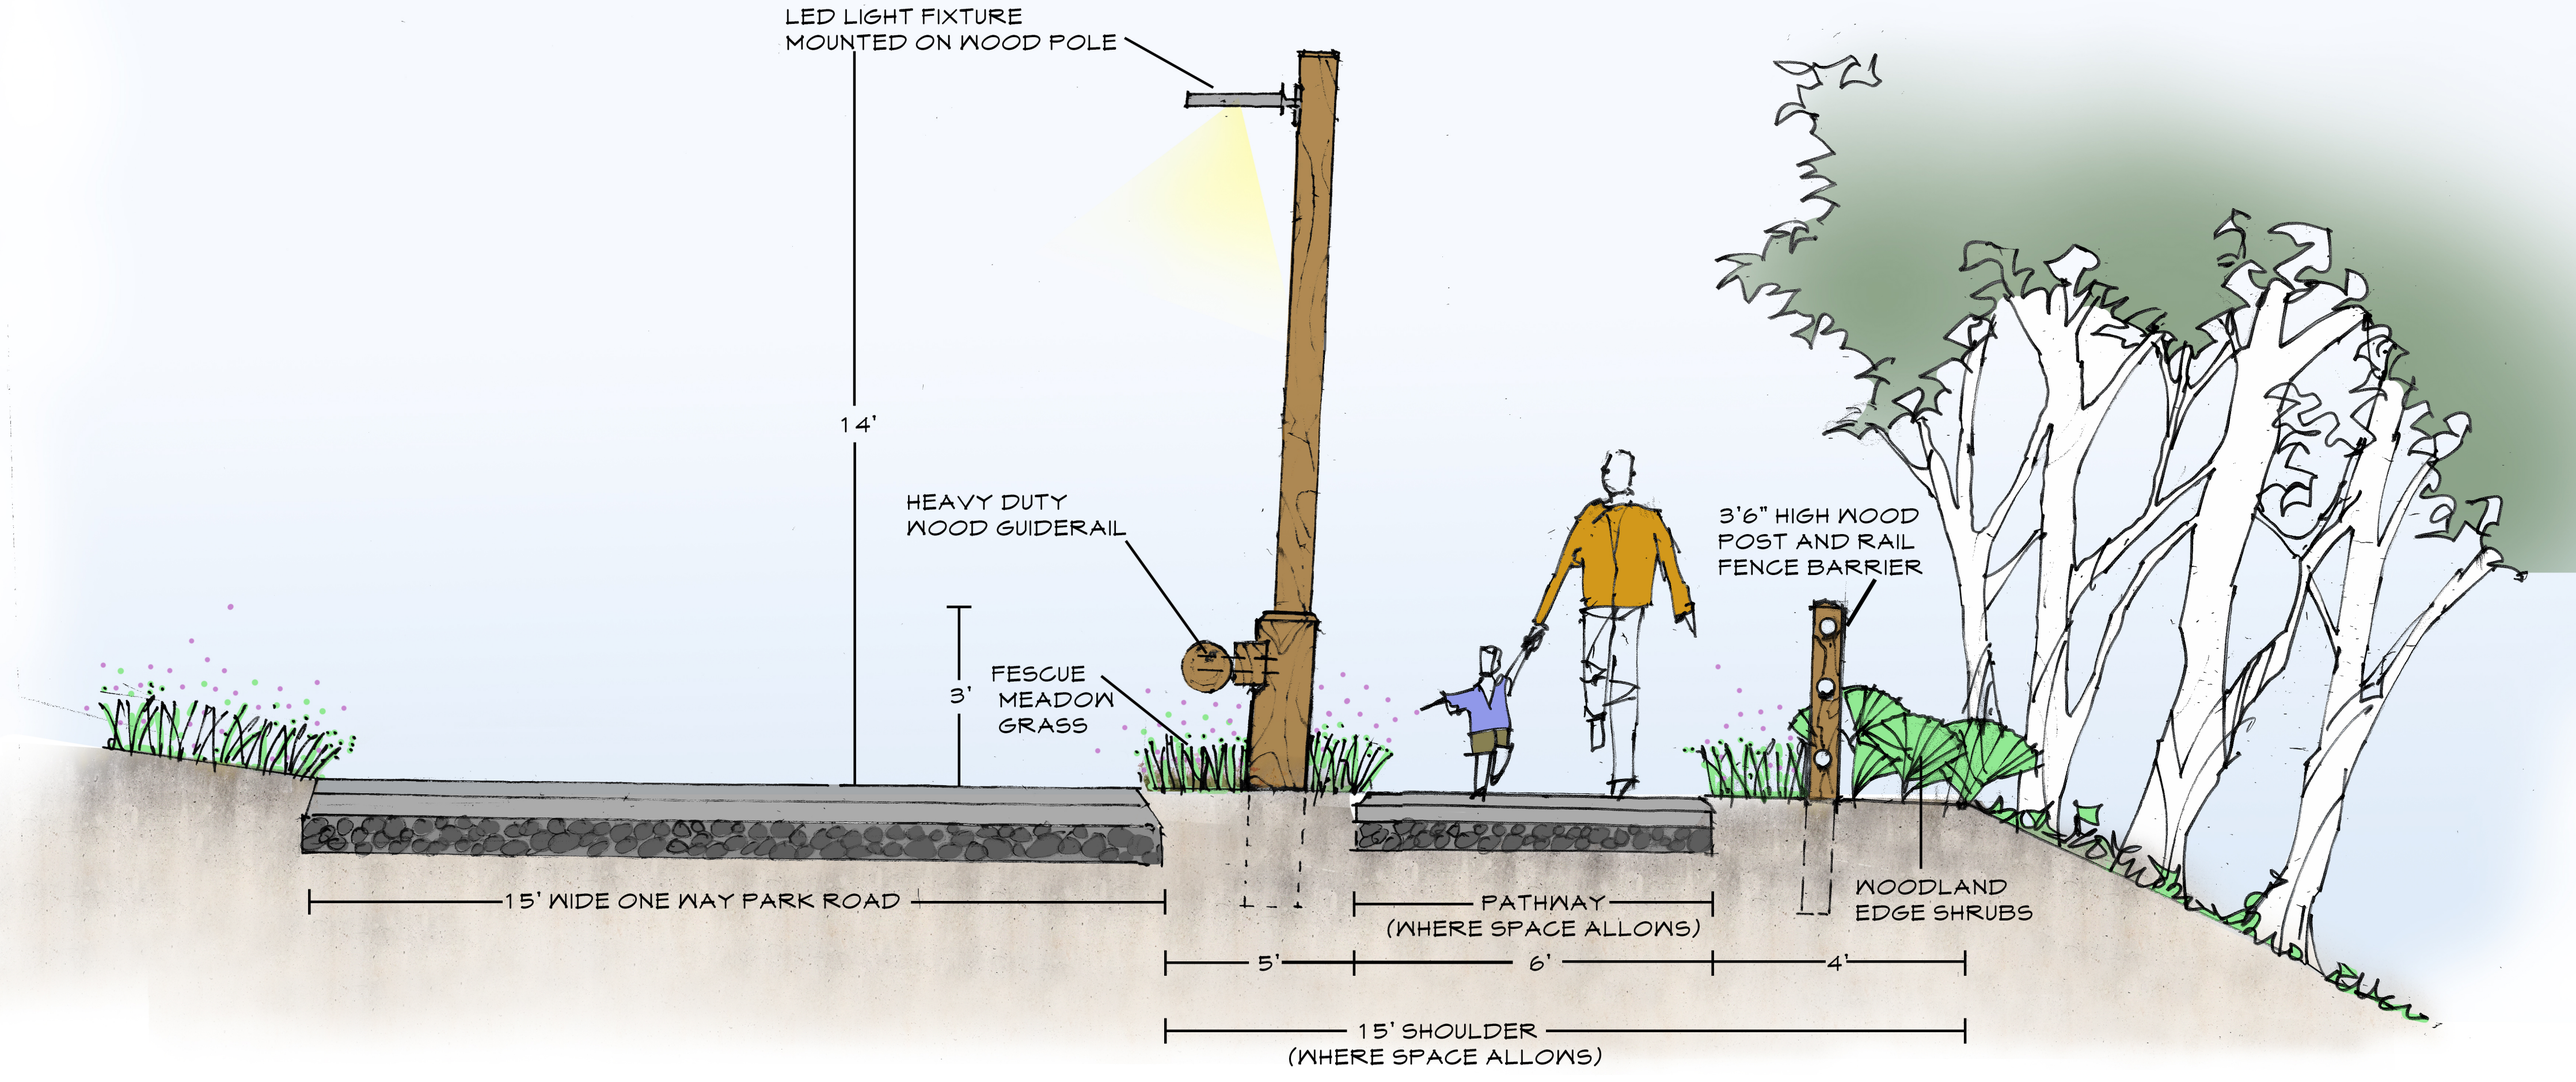

TYPICAL CROSS SECTION AT PARK ROAD
SCALE: 1/2" = 1'



VIEW TO AMPHITHEATER LAWN

1. **Stage/ Picnic shelter** – Custom design: 20’x34’ modern open design
2. **Visitor Kiosk** – Custom design: Wood construction with custom graphics
3. **Overlook dock** – Custom design: Composite decking with perimeter rail
4. **Potting shed at garden** – Prefabricated Stock item
5. **Comfort station / Shed** – Prefabricated Stock item
6. **Picnic Tables** – Village of Croton Park Standard
7. **Bench** – Timberform

   # 2013-6 Bench with Armrests

   https://site-furnishings.columbia-cascade.com/
8. **Pergola at community garden/ Playground** – Custom design : Wood construction
9. **Bridge** – Con-Tec

   #COR-TEN® steel bridge CONNECTOR®

   https://www.conteches.com/
10. **Interpretive sign** - Pannier Graphics or equal.

    marketing@pannier.com
11. **Light fixture** – Gardco mounted on Northern Cedar post. Galvanized anchor into concrete footing.

    # ECF-S-32L-1A-NW-G2-AR-3-UNV-STDCOLOR

    www.gardcolighting.com
12. **Roadway** – Full depth asphalt with Top Course and Binder Course Over item 4 subbase

13. **Parking Lot** – Porous asphalt per NYDOT specifications or crushed aggregate
14. **Walkways** – 2” asphalt top course with item 4 subbase
15. **Trail** – stabilized decomposed granite with plant-based stabilizer

    Stabilizer Solutions - info@stabilizersolutions.com

    Organic-Lock - info@organic-lock.com

    Alternate: Fiber Mulch

    Fibar engineered wood fiber #FibarSystem 100

    www.fibar.com
16. **Stone Walls**: Combination of Connecticut fieldstone and Pennsylvania Fieldstones. 2’ high x 2’ wide, Concrete footing at 3’6” below finished grade.
17. **Step from parking lot :** Stone or concrete. 6’ wide flat bar with handrail.
18. **Wood Guiderail –** Log style rail with steel reinforcement custom design.

    Post and Beam Fence – 4’ High 3 Rail wood fence
19. **Playground –** Nature based playground by Kompan or equal
20. **Native Plants adjacent to Pond:** (plugs and 1 gallon container)

- Blue Flag Iris
- Pickerelweed
- Cardinal Flower
- Arrowhead
- Swamp Milkweed
- Red twig Dogwood
- Sweet Pepperbush
- Buttonbush
- Ostrich Fern
- Blue Mistflower
- Marsh Marigold
- Tall Bellflower
- Wild Geranium
- Virginia bluebells

21. **Pollinator garden**

- Butterfly weed
- Joe Pye Weed
- Black eyed Susan
- Purple Coneflower
- Bee Balm
- Wild Bergamot
- Swamp Milkweed
- New England Aster
- Goldenrod
- Buttonbush
- Wild Geranium
- Prairie Blazing star
- Cardinal Flower
- Blue Lobelia
- Virginia Spiderwort
- Highbush Blueberry

22. **Wildflower meadow mix**: Ernst

    #ERNMX-167 Annual Wildflower Mix

GOUVIEA PARK
VILLAGE OF
CROTON-ON-HUDSON NY
PRODUCTS AND MATERIALS

IQ
Imbiano ·Quigley
Landscape Architects, P.C.
31 Mamaroneck Ave., 7th FL.
White Plains, New York 10601
admin@iqlandarch.com
(914) 232-0200



PHASE 1 :

- ESTABLISH ROADS AND PARKING
- INSTALL UTILITIES (TO FUTURE PARKS AND RECREATION BUILDING AND TO COMFORT STATION.)
  WATER TO COMMUNITY GARDEN SITE
- INSTALL CONDUIT FOR FUTURE LIGHTING
- ROUGH GRADE SITE

GOUVIEA PARK

VILLAGE OF CROTON-ON-HUDSON NY

PHASE 1 PLAN

IQ
Imbiano ·Quigley
Landscape Architects, P.C.
31 Mamaroneck Ave., 7th FL.
White Plains, New York 10601
admin@iqlandarch.com
(914) 232-0200



PHASE 2:

- POND RESTORATION
- PLAYGROUND
- COMMUNITY GARDEN
- COMFORT STATION / STORAGE SHED
- FEATURE MEADOW
- PATHS

GOUVIEA PARK

VILLAGE OF CROTON-ON-HUDSON NY

PHASE 2 PLAN

IQ
Imbiano ·Quigley
Landscape Architects, P.C.

31 Mamaroneck Ave., 7th FL.
White Plains, New York 10601
admin@iqlandarch.com
(914) 232-0200

PHASE 3:

- Amphitheater and Pavilion



GOUVIEA PARK

VILLAGE OF CROTON-ON-HUDSON NY

PHASE 3 PLAN

IQ
Imbiano ·Quigley
Landscape Architects, P.C.

31 Mamaroneck Ave., 7th FL.
White Plains, New York 10601
admin@iqlandarch.com
(914) 232-0200

PHASE 4:

- PARKS AND RECREATION BUILDING RENOVATION AND ADDITION

GOUVIEA PARK

VILLAGE OF CROTON-ON-HUDSON NY

PHASE 4 PLAN

IQ
Imbiano ·Quigley
Landscape Architects, P.C.

31 Mamaroneck Ave., 7th FL.
White Plains, New York 10601
admin@iqlandarch.com
(914) 232-0200

PHASE 5:

- PEDESTRIAN BRIDGE AND TRAILS

GOUVIEA PARK

VILLAGE OF CROTON-ON-HUDSON NY

PHASE 5 PLAN

IQ
Imbiano ·Quigley
Landscape Architects, P.C.

31 Mamaroneck Ave., 7th FL.
White Plains, New York 10601
admin@iqlandarch.com
(914) 232-0200