




NORTH RIVERSIDE AVE


ROUTE 9

HUDSON RIVER

GOUVEIA PARK
VILLAGE OF
CROTON-ON-HUDSON NY
PARK CONTEXT
IQ

Imbiano Quigley
Landscape Architects, P.C.
31 Mamaroneck Ave., 7th FL
White Plains, New York 10601
admin@iqlandarch.com
(914) 232-0200

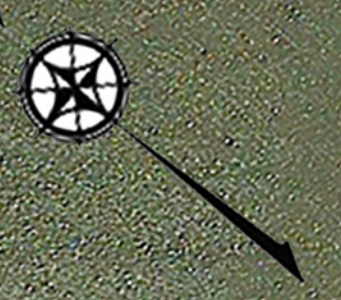

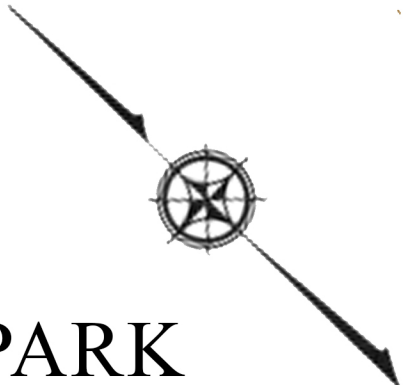

GOUVEIA PARK
VILLAGE OF
CROTON-ON-HUDSON NY
MASTER PLAN



IQ
 Imbiano-Quigley
 Landscape Architects, P.C.
 31 Mamaroneck Ave., 7th FL.
 White Plains, New York 10601
 admin@iqlandarch.com
 (914) 232-0200



GOUVEIA PARK
 VILLAGE OF
 CROTON-ON-HUDSON NY
 PARK FEATURES

IQ

Imbiano-Quigley
 Landscape Architects, P.C.
 31 Mamaroneck Ave., 7th FL.
 White Plains, New York 10601
 admin@iqlandarch.com
 (914) 232-0200

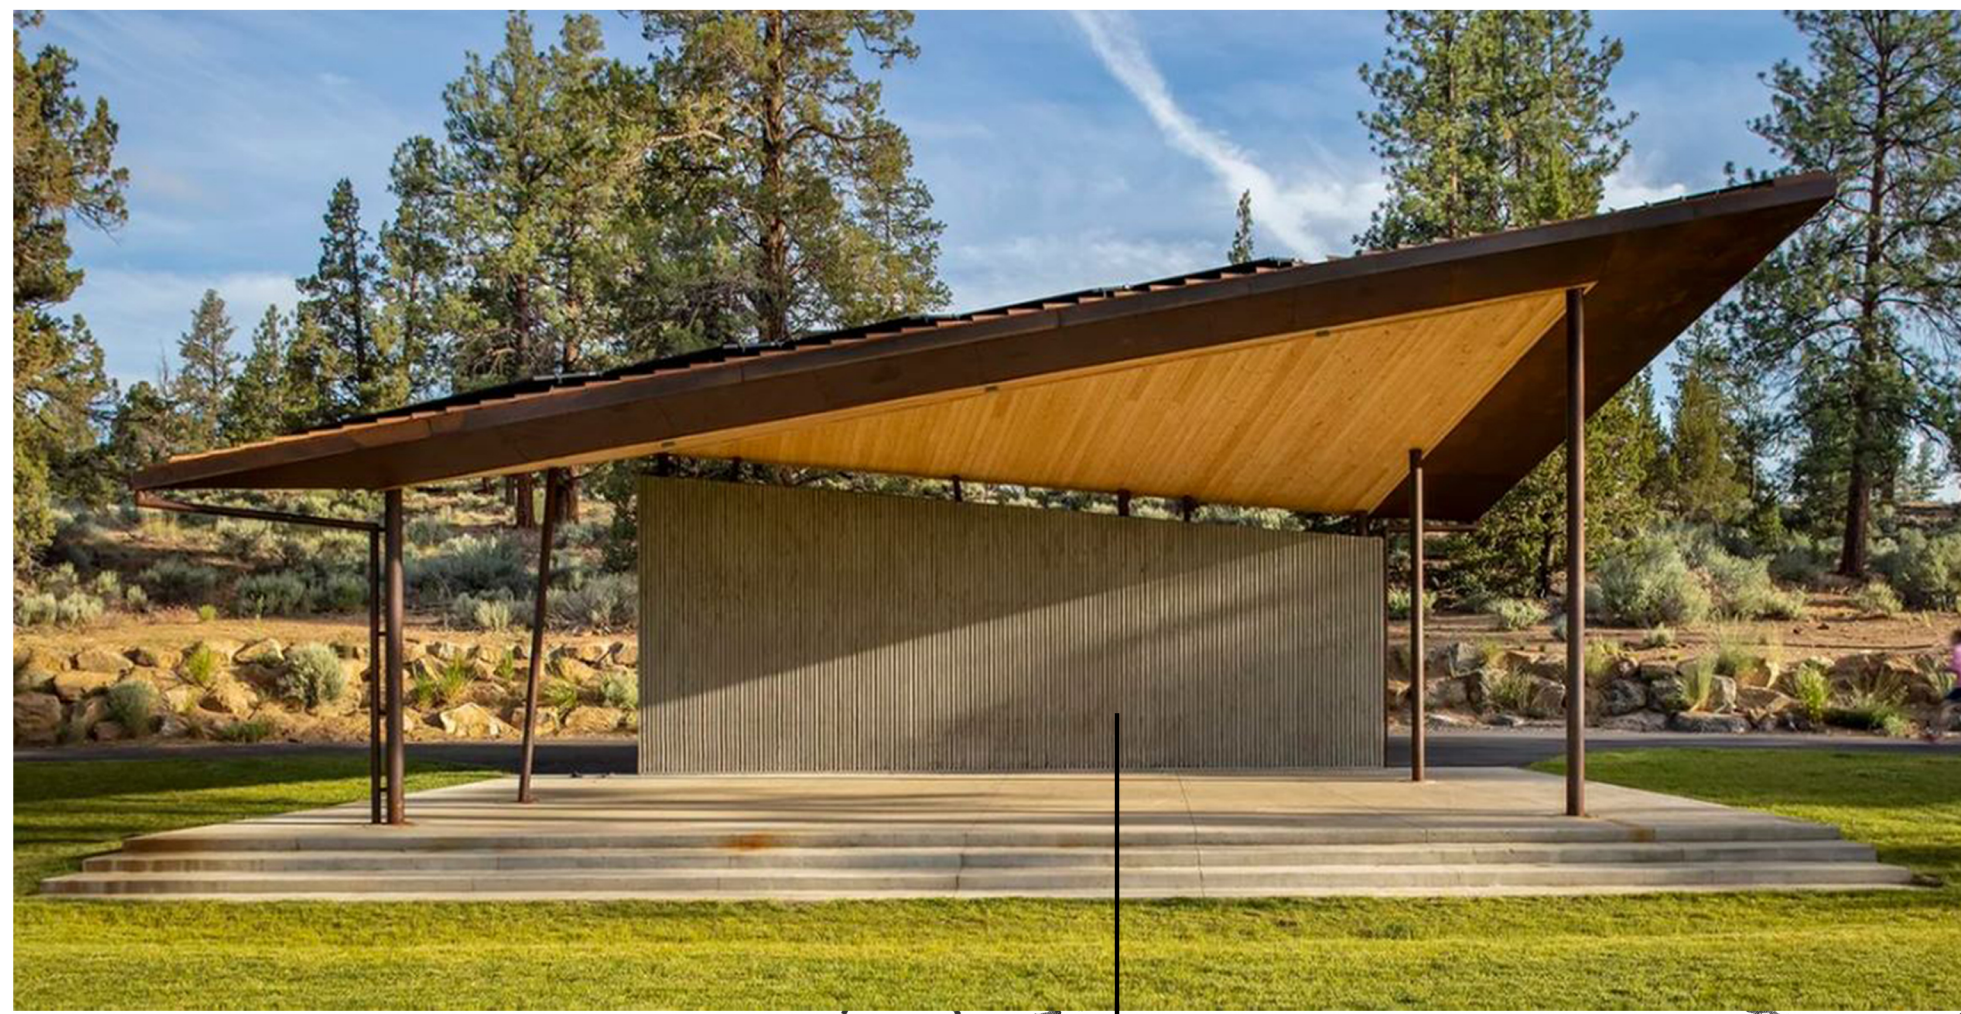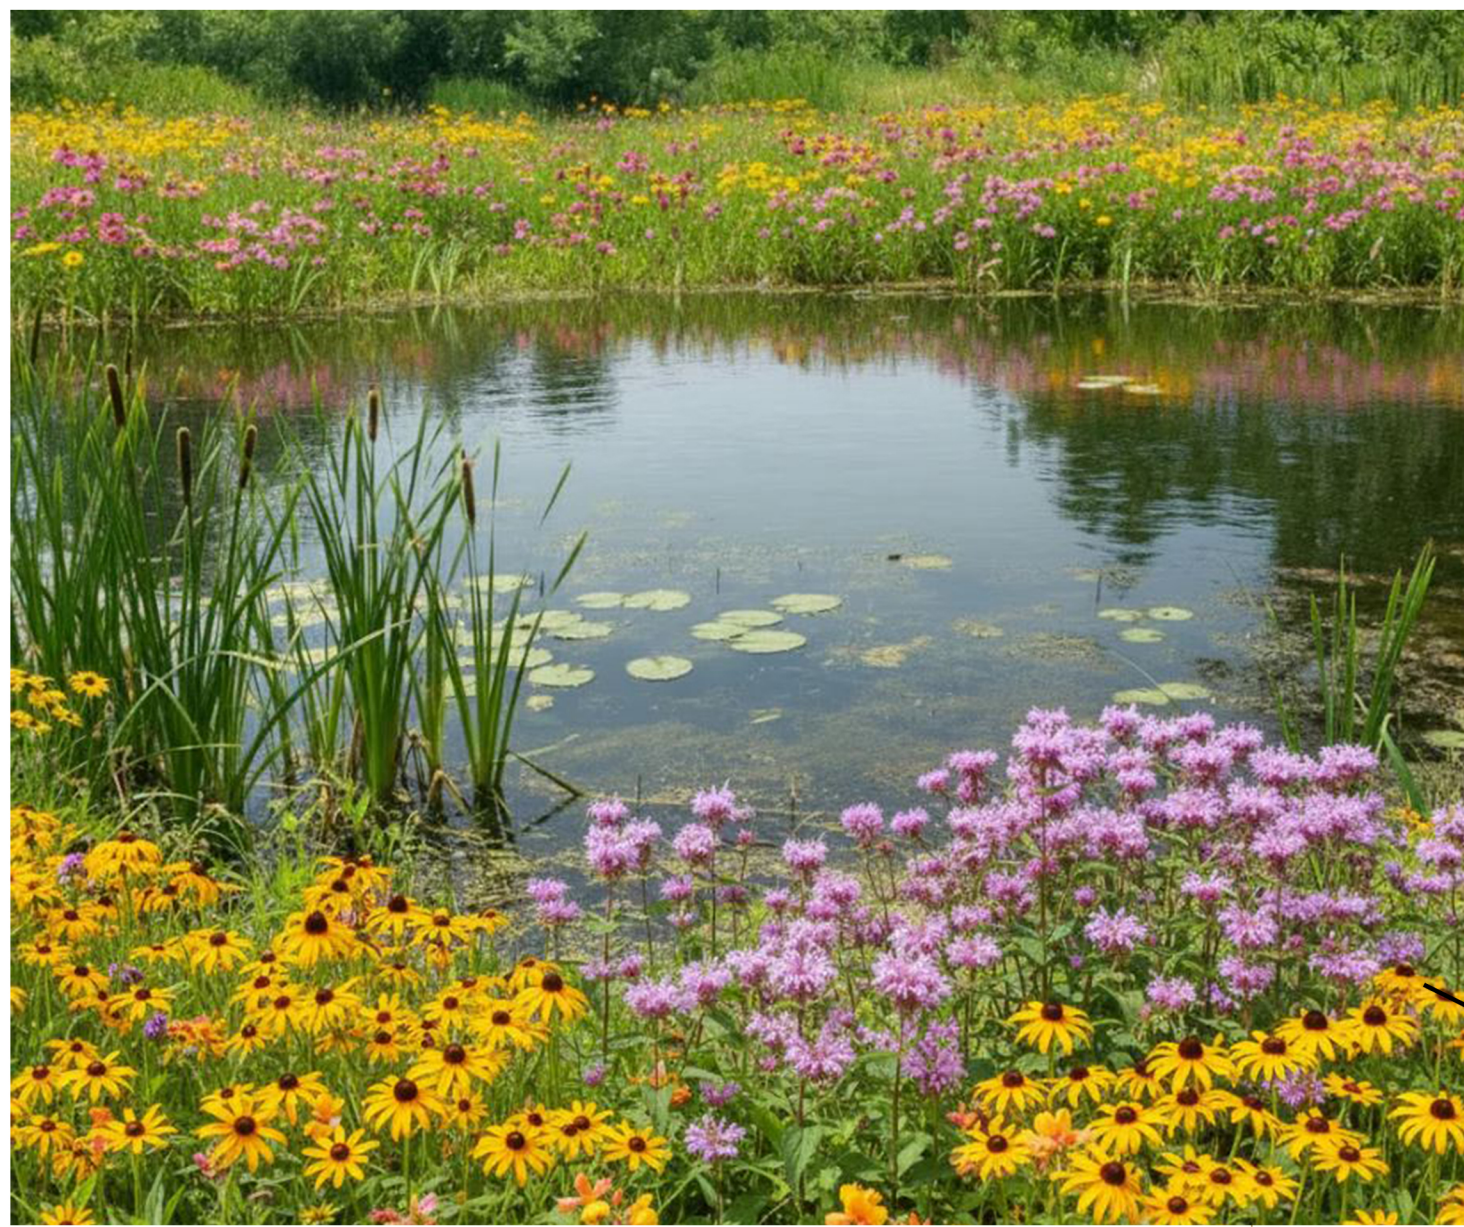

GOUVEIA PARK

VILLAGE OF CROTON-ON-HUDSON NY

INSPIRATION IMAGES

IQ
 Imbiano · Quigley
 Landscape Architects, P.C.
 31 Mamaroneck Ave., 7th FL.
 White Plains, New York 10601
 admin@iqlandarch.com
 (914) 232-0200



GOUVEIA PARK
VILLAGE OF
CROTON-ON-HUDSON NY
LANDSCAPE ZONES

IQ
 Imbiano-Quigley
 Landscape Architects, P.C.
 31 Mamaroneck Ave., 7th FL.
 White Plains, New York 10601
 admin@iqlandarch.com
 (914) 232-0200



GOUVEIA PARK
 VILLAGE OF
 CROTON-ON-HUDSON NY
 PEDESTRIAN CIRCULATION

IQ

Imbiano · Quigley
 Landscape Architects, P.C.
 31 Mamaroneck Ave., 7th FL.
 White Plains, New York 10601
 admin@iqlandarch.com
 (914) 232-0200



TOTAL PARKING : 60 SPACES

GOUVEIA PARK
 VILLAGE OF
 CROTON-ON-HUDSON NY
 VEHICULAR CIRCULATION
 AND PARKING

IQ

Imbiano · Quigley
 Landscape Architects, P.C.
 31 Mamaroneck Ave., 7th FL.
 White Plains, New York 10601
 admin@iqlandarch.com
 (914) 232-0200




LEGEND

-  POLE LIGHT : 80'-100' O.C.
-  LOW BOLLARD LIGHT

GOUVEIA PARK VILLAGE OF CROTON-ON-HUDSON NY SCHEMATIC LIGHTING PLAN


IQ

Imbiano · Quigley
 Landscape Architects, P.C.
 31 Mamaroneck Ave., 7th FL.
 White Plains, New York 10601
 admin@iqlandarch.com
 (914) 232-0200

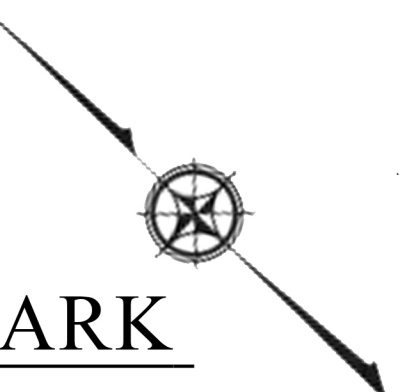

GOUVEIA PARK
VILLAGE OF
CROTON-ON-HUDSON NY
ENLARGMENT PLAN AT
PARKS AND RECREATION
BUILDING

IQ
 Imbiano Quigley
 Landscape Architects, P.C.
 31 Mamaroneck Ave., 7th FL.
 White Plains, New York 10601
 admin@iqlandarch.com
 (914) 232-0200

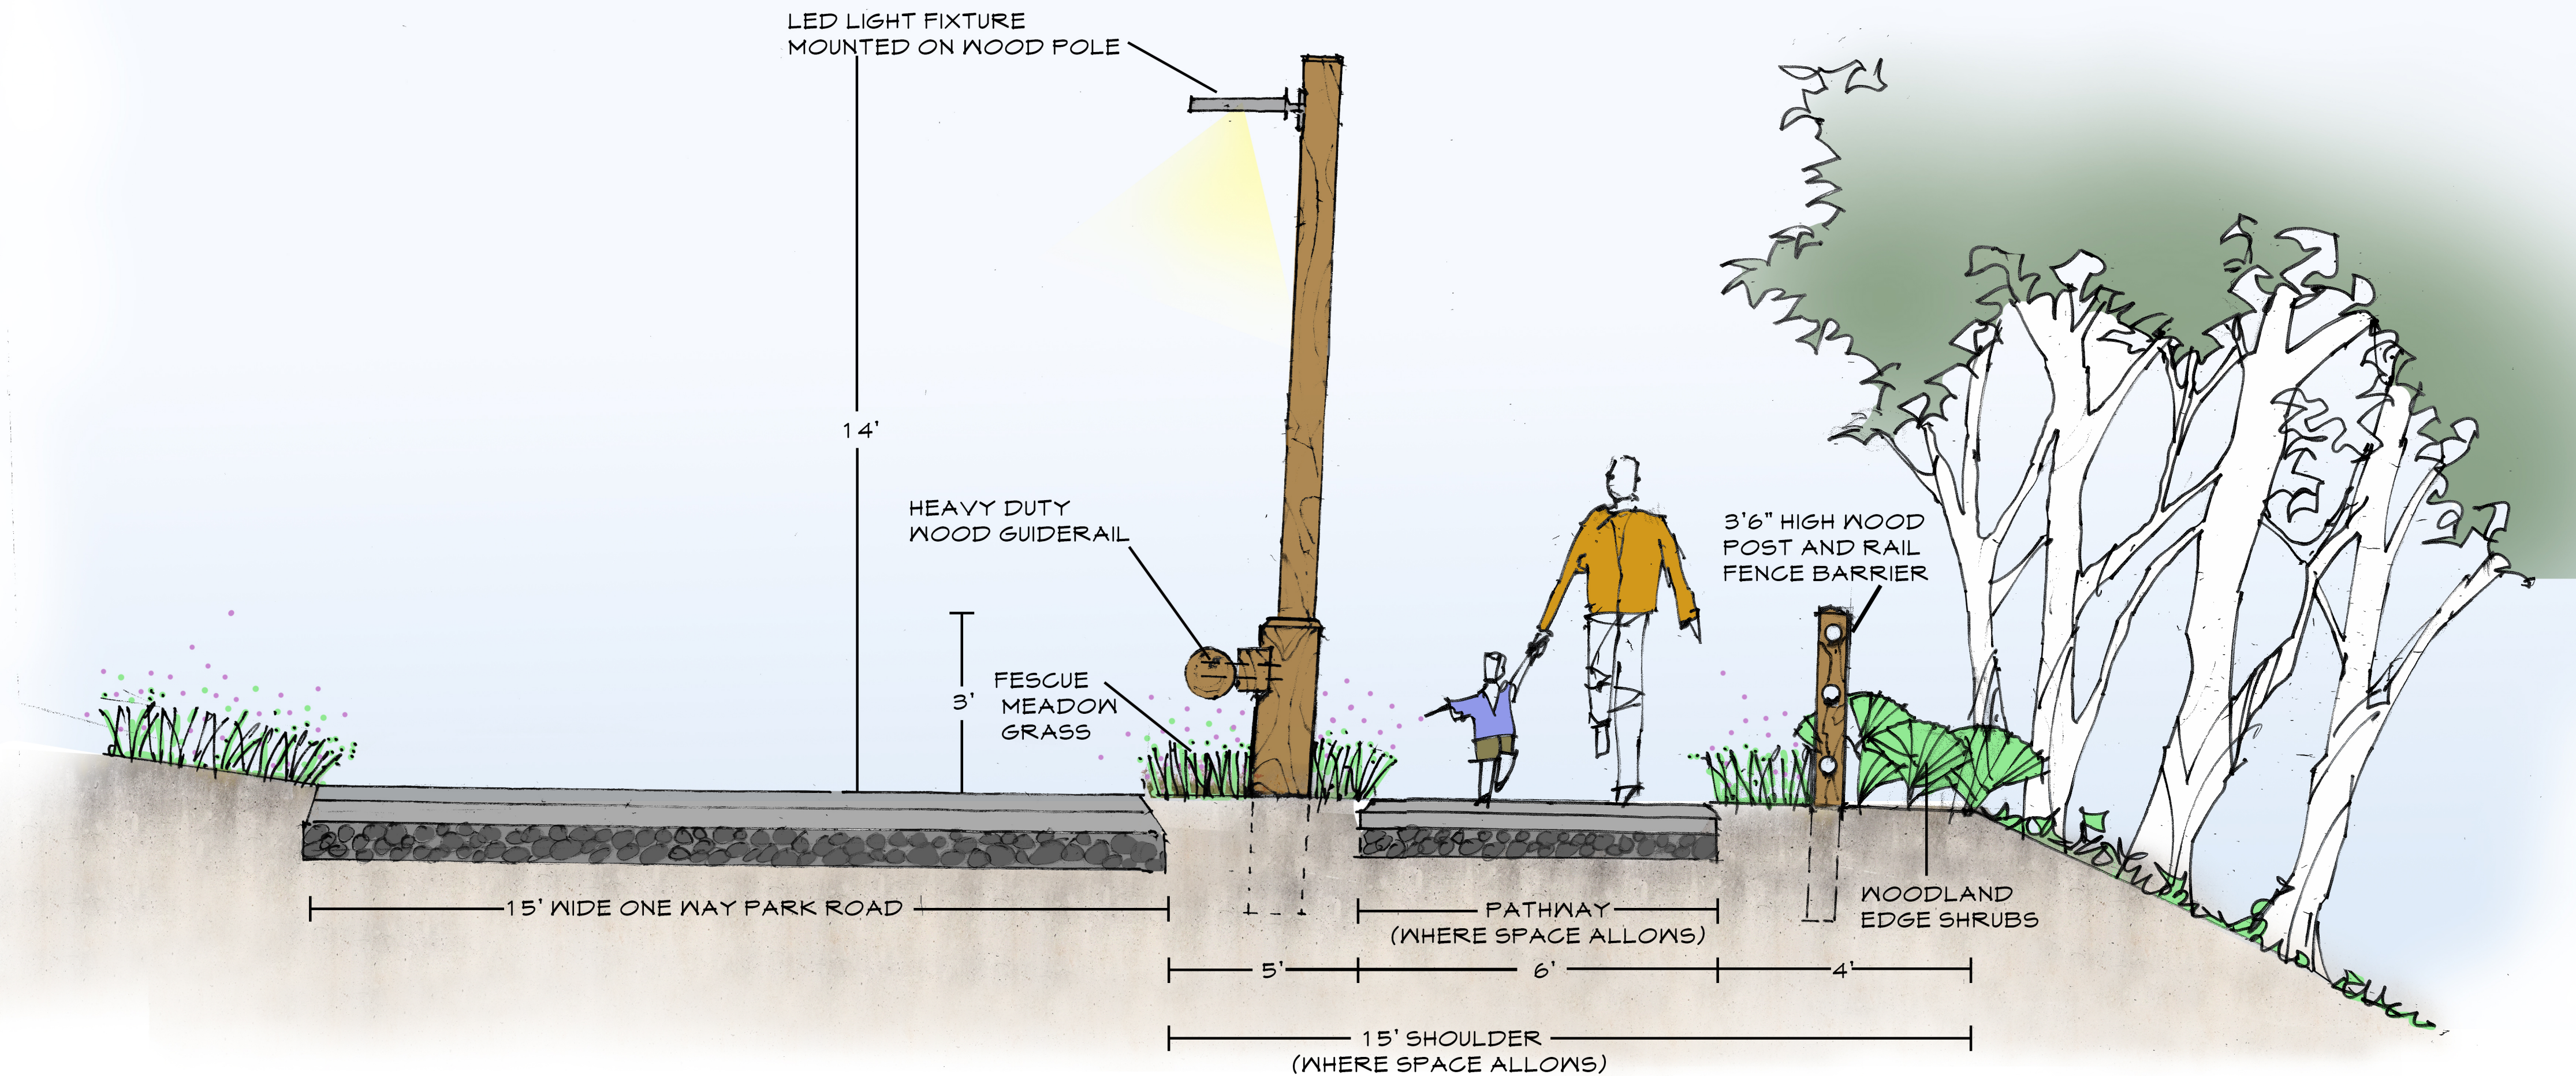

TYPICAL CROSS SECTION AT PARK ROAD
SCALE: 1/2" = 1'



VIEW TO AMPHITHEATER LAWN

- 1. **Stage/ Picnic shelter** – Custom design: 20’x34’ modern open design
- 2. **Visitor Kiosk** – Custom design: Wood construction with custom graphics
- 3. **Overlook dock** – Custom design: Composite decking with perimeter rail
- 4. **Potting shed at garden** – Prefabricated Stock item
- 5. **Comfort station / Shed** – Prefabricated Stock item
- 6. **Picnic Tables** – Village of Croton Park Standard
- 7. **Bench** – Timberform
 - # 2013-6 Bench with Armrests
 - <https://site-furnishings.columbia-cascade.com/>
- 8. **Pergola at community garden/ Playground** – Custom design : Wood construction
- 9. **Bridge** – Con-Tec
 - #COR-TEN® steel bridge CONNECTOR®
 - <https://www.conteches.com/>
- 10. **Interpretive sign** - Pannier Graphics or equal.
 - marketing@pannier.com
- 11. **Light fixture** – Gardco mounted on Northern Cedar post. Galvanized anchor into concrete footing.
 - # ECF-S-32L-1A-NW-G2-AR-3-UNV-STDCOLOR
 - www.gardcolighting.com
- 12. **Roadway** – Full depth asphalt with Top Course and Binder Course Over item 4 subbase
- 13. **Parking Lot** – Porous asphalt per NYDOT specifications or crushed aggregate
- 14. **Walkways** – 2” asphalt top course with item 4 subbase
- 15. **Trail** – stabilized decomposed granite with plant-based stabilizer
 - Stabilizer Solutions - info@stabilizersolutions.com
 - Organic-Lock - info@organic-lock.com
 - Alternate:** Fiber Mulch
 - Fibar engineered wood fiber #FibarSystem 100
 - www.fibar.com
- 16. **Stone Walls:** Combination of Connecticut fieldstone and Pennsylvania Fieldstones. 2’ high x 2’ wide, Concrete footing at 3’6” below finished grade.

17. **Step from parking lot :** Stone or concrete. 6’ wide flat bar with handrail.

18. **Wood Guiderail** – Log style rail with steel reinforcement custom design.

Post and Beam Fence – 4’ High 3 Rail wood fence

19. **Playground** – Nature based playground by Kompan or equal

20. **Native Plants adjacent to Pond:** (plugs and 1 gallon container)

- | | |
|--------------------|----------------------|
| • Blue Flag Iris | • Buttonbush |
| • Pickerelweed | • Ostrich Fern |
| • Cardinal Flower | • Blue Mistflower |
| • Arrowhead | • Marsh Marigold |
| • Swamp Milkweed | • Tall Bellflower |
| • Red twig Dogwood | • Wild Geranium |
| • Sweet Pepperbush | • Virginia bluebells |

21. **Pollinator garden**

- | | |
|---------------------|------------------------|
| • Butterfly weed | • Goldenrod |
| • Joe Pye Weed | • Buttonbush |
| • Black eyed Susan | • Wild Geranium |
| • Purple Coneflower | • Prairie Blazing star |
| • Bee Balm | • Cardinal Flower |
| • Wild Bergamot | • Blue Lobelia |
| • Swamp Milkweed | • Virginia Spiderwort |
| • New England Aster | • Highbush Blueberry |

22. **Wildflower meadow mix:** Ernst

#ERNMX-167 Annual Wildflower Mix

GOUVIEA PARK
VILLAGE OF
CROTON-ON-HUDSON NY
PRODUCTS AND MATERIALS

IQ
Imbiano Quigley
Landscape Architects, P.C.
31 Mamaroneck Ave., 7th FL.
White Plains, New York 10601
admin@iqlandarch.com
(914) 232-0200

PHASE 1 :

- ESTABLISH ROADS AND PARKING
- INSTALL UTILITIES (TO FUTURE PARKS AND RECREATION BUILDING AND TO COMFORT STATION.)
- WATER TO COMMUNITY GARDEN SITE
- INSTALL CONDUIT FOR FUTURE LIGHTING
- ROUGH GRADE SITE



GOUVIEA PARK
VILLAGE OF
CROTON-ON-HUDSON NY
PHASE 1 PLAN

IQ

Imbiano-Quigley
Landscape Architects, P.C.
31 Mamaroneck Ave., 7th FL.
White Plains, New York 10601
admin@iqlandarch.com
(914) 232-0200

PHASE 2:

- POND RESTORATION
- PLAYGROUND
- COMMUNITY GARDEN
- COMFORT STATION / STORAGE SHED
- FEATURE MEADOW
- PATHS



GOUVIEA PARK
VILLAGE OF
CROTON-ON-HUDSON NY
PHASE 2 PLAN

IQ

Imbiano-Quigley
Landscape Architects, P.C.
31 Mamaroneck Ave., 7th FL.
White Plains, New York 10601
admin@iqlandarch.com
(914) 232-0200

PHASE 3:

- Amphitheater and Pavilion



GOUVIEA PARK
VILLAGE OF
CROTON-ON-HUDSON NY
PHASE 3 PLAN

IQ

Imbiano-Quigley
Landscape Architects, P.C.
31 Mamaroneck Ave., 7th FL.
White Plains, New York 10601
admin@iqlandarch.com
(914) 232-0200

PHASE 4:

- PARKS AND RECREATION
BUILDING RENOVATION AND
ADDITION



GOUVIEA PARK
VILLAGE OF
CROTON-ON-HUDSON NY
PHASE 4 PLAN

IQ

Imbiano-Quigley
Landscape Architects, P.C.
31 Mamaroneck Ave., 7th FL.
White Plains, New York 10601
admin@iqlandarch.com
(914) 232-0200

PHASE 5:
- PEDESTRIAN BRIDGE AND TRAILS



GOUVIEA PARK
VILLAGE OF
CROTON-ON-HUDSON NY
PHASE 5 PLAN

IQ

Imbiano-Quigley
Landscape Architects, P.C.
31 Mamaroneck Ave., 7th FL.
White Plains, New York 10601
admin@iqlandarch.com
(914) 232-0200