SITE PLAN

SITE SIGNAGE: EXISTING

MONUMENT SIGN QTY 2

REF 18 - A2.1

8 PROPOSED MONUMENT SIGN ELEVATION (QTY 2)

NOT TO SCALE

KEYNOTES

6,60	INSTALL BLUE BOLLARD COVERS AT BOLLARDS ADJACENT TO TRUCK WELL DOCK. REF SPECS FOR HEIGHT AND FINISH OF SLEEVE

DEMOLITION NOTES

1. NOT USED
2. REMOVAL OF BUILDING MOUNTED ITEMS, SHOWN OR NOTED TO BE DEMOLISHED OR AS REQUIRED BY SCOPE OF WORK, SHALL OCCUR PRIOR TO PAINTING BUILDING
   - COORDINATE DEMOLITION WORK SO EXTERIOR PAINTING WILL OCCUR PRIOR TO INSTALLATION OF BUILDING MOUNTED ITEMS

COLOR LEGEND

P#	COLOR NAME
P5E	SAFETY YELLOW
P8E	PURE WHITE SW#7005
P21E	SAFETY RED
P33E	CREAM DOVER WHITE SW#6385
P36E	BLACK DOMINO SW#6989
P140E	WHITE SNOWBOUND SW#7004
P214E	STICKS & STONES SW#7503
P217E	HICKORY SMOKE SW#7027
P260E	SPICED CIDER SW#7702
P261E	CROISSANT SW#7716
P262E	WESTHIGHLAND WHITE SW#7566

HATCH LEGEND

EIFS AREA TO BE RESURFACED (REF SPECS)

EIFS AREA EXISTING TO REMAIN

EIFS RESURFACING: RESURFACE THE FULL EXTENT OF EIFS PLANE. THE CONTRACTOR IS TO MAINTAIN ANY REVEALS OR JOINTS AFFECTED. REF SPECS.

SHEET NOTES

1. PATCH AND REPAIR EXTERIOR WALL SURFACES, DAMAGED OR EXPOSED DUE TO REMOVAL OF BUILDING MOUNTED ITEMS, TO MATCH ADJACENT AS REQUIRED
2. REFER TO DETAILS ON SHEET A2.1 FOR SUBSTRATE AND FINISH REQUIREMENTS AT LOCATIONS OF BUILDING MOUNTED SIGNS
3. RESURFACE EXISTING EIFS WHERE SHOWN (HATCHED AREA)
4. NOT USED.
5. PRIOR TO PAINTING WALL AT LOCATION(S) OF LIT ID/LOGO SIGN(S), COORDINATE SCOPE OF WORK WITH WALMART CM
6. IF PAINTING ADJACENT WALLS PAINT HOLLOW METAL STEEL DOORS, FRAMES, AND DOWNSPOUTS, EXPOSED METAL FLASHING, HANDRAILS, AND EXPOSED MISCELLANEOUS STEEL TO MATCH PRIMARY ADJACENT BUILDING COLOR UNO
7. PAINT ANY ROOFTOP GAS PIPING P5E
   - WHERE EXTERIOR WALL IS BEING PAINTED, GAS PIPE ALONG SIDE WALL TO GRADE SHALL MATCH ADJACENT BUILDING
   - DO NOT PAINT METER OR VALVES
8. IF PAINTING ADJACENT WALLS PAINT CANOPY STRUCTURAL STEEL AND FLASHING TO MATCH ADJACENT WALL
9. WHERE CANOPIES ARE VISIBLE TO AND ACCESSED BY CUSTOMERS, PAINT UNDERSIDE OF CANOPY DECK. DO NOT PAINT CANOPY DECK IF NOT PREVIOUSLY P33E PAINTED
10. PAINT ALL EXTERIOR ENTRY BOLLARDS TO MATCH EXISTING COLOR UNLESS NOTED TO RECEIVE PLASTIC BOLLARD SLEEVE
11. NOT USED.
12. DO NOT PAINT LED WALL PACK HOUSINGS
13. PAINT GARDEN CENTER FENCE STEEL DOORS AND FRAMES P36E
14. NOT USED.
15. DO NOT PAINT QUIK-BRIK, STONE VENEER, FACE BRICK, UNPAINTED TILT-WALL OR PRECAST PANELS
16. NOT USED.
17. PAINT JIB CRANE P36E ON JIB BOOM, P5E ON HANDRAILS
18. PAINT SPRINKLER VALVES P21E
    - DO NOT PAINT OVER SIGHT GLASS OR FIRE ALARM BELL

KEEP ALL EXISTING WHITE ROLLUP DOORS AS ETR P140E WITH TOUCHUPS AS REQUIRED IN HIGH CUSTOMER VISIBILITY AREAS.

WRAP PAINT AROUND THE BACKSIDES OF ALL PILASTERS, CMU WALLS, ALL PROTRUDING ELEMENTS AND SOFFITS TYP AT ALL ELEVATIONS.

SIGNAGE FOR REFERENCE ONLY

SIGNAGE WILL BE SUBMITTED UNDER SEPARATE PERMIT

ENTIRE SHEET HAS BEEN REVISED DURING PR#5

ENTIRE SHEET HAS BEEN REVISED PER AHJ PAINT REQUIRMENTS IN CCD#3

ENTIRE SHEET HAS BEEN REVISED PER AHJ PAINT REQUIRMENTS IN CCD#4 - TBD

7 SITE WALL ELEVATION

1" = 20'-0"

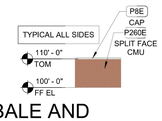

6 BALE AND PALLET SIDE ELEVATION

1" = 20'-0"

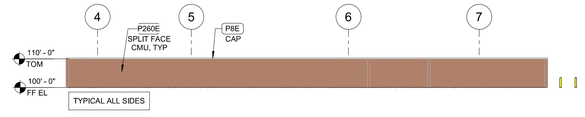

5 BALE AND PALLET FRONT ELEVATION

1" = 20'-0"

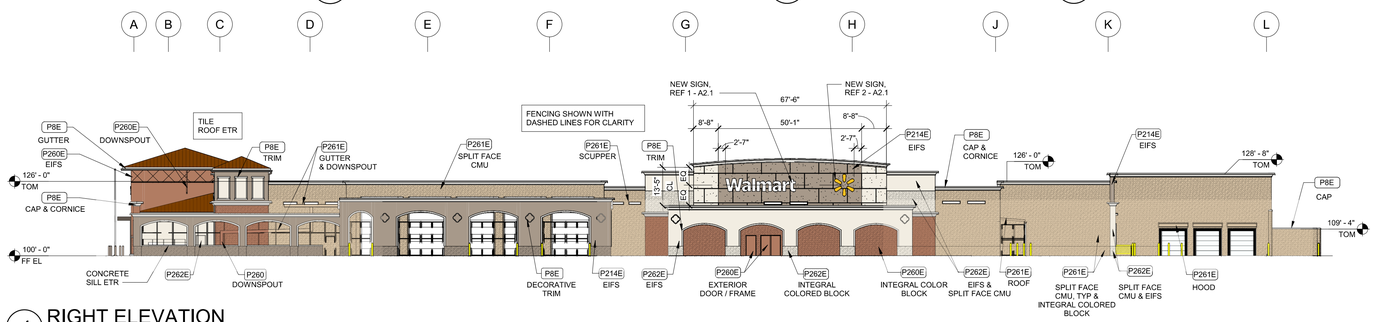

4 RIGHT ELEVATION

1" = 20'-0"

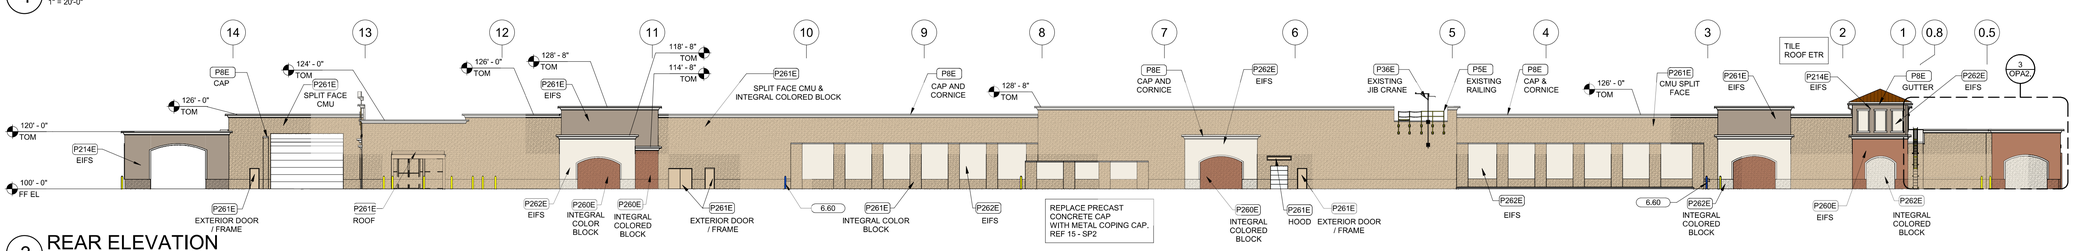

3 REAR ELEVATION

1" = 20'-0"

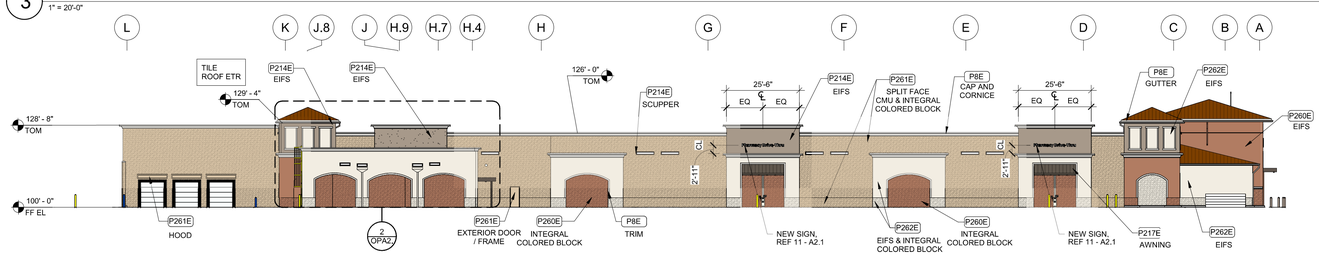

2 LEFT ELEVATION

1" = 20'-0"

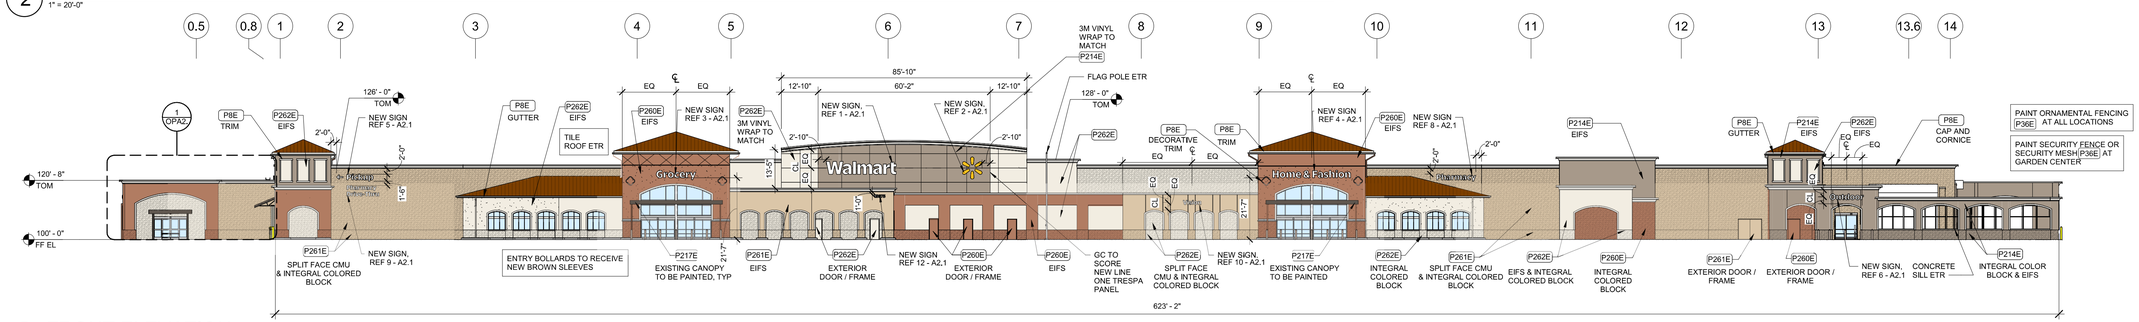

1 FRONT ELEVATION

1" = 20'-0"

CUHACI PETERSON

2606 Maitland Center Parkway
Suite 400
Maitland, FL 32751

P (407) 661-9100
F (407) 661-9101
c-p.com

Florida Corporate Certificate #AA C000316

STIPULATION FOR REUSE

THESE DRAWINGS WERE PREPARED FOR CONSTRUCTION OF THE ESTERO, FL WALMART STORE #05347 AND IT IS NOT INTENDED THAT THEY BE USED FOR ANY OTHER PURPOSE OR AT ANY OTHER LOCATION. ANY REUSE OF THESE DRAWINGS FOR ANY OTHER PURPOSE OR AT ANY OTHER LOCATION WITHOUT THE EXPRESS WRITTEN PERMISSION AND ADAPTATION BY CUHACI PETERSON ARCHITECTS, INC. SHALL BE AT THE USER'S SOLE RISK AND WITHOUT LIABILITY OR LEGAL EXPOSURE TO CUHACI PETERSON ARCHITECTS, INC. ALL COMMON LAW, STATUTORY AND OTHER RESERVED RIGHTS, INCLUDING COPYRIGHT, ARE RESERVED BY CUHACI PETERSON ARCHITECTS, INC. REPRODUCTION OF THIS DRAWING FOR ANY PURPOSE WHATSOEVER WITHOUT THE PRIOR WRITTEN CONSENT OF CUHACI PETERSON ARCHITECTS, INC. IS PROHIBITED AND ANY UNAUTHORIZED REPRODUCTION SHALL BE CONTRARY TO THE LAW.

CONSULTANTS

Walmart

ESTERO, FL
19975 S TAMIAMI TRAIL, ESTERO, FL
STORE NO. 05347 - 252

JOB NUMBER: 220479 | PROTO: 180

ISSUE BLOCK

CHECKED BY:	BP
DRAWN BY:	PN
PROTO CYCLE:	05/31/24
DOCUMENT DATE:	08/26/24

NOT FOR CONSTRUCTION

EXTERIOR ELEVATIONS

SHEET: A2

2/24/2025 11:43:18 AM

CUHACI PETERSON
2600 Maitland Center Parkway
Suite #200
Maitland, FL 32751
Florida Corporate Certificate #AA C000526
P (407) 661-9100
F (407) 661-9101
c-p.com

STIPULATION FOR REUSE
THIS DRAWING WAS PREPARED FOR USE ON A SPECIFIC SITE AT: **ESTERO, FL** CONTEMPORANEOUSLY WITH ITS ISSUE DATE ON **08/26/24** AND IT IS NOT SUITABLE FOR USE ON A DIFFERENT PROJECT SITE OR AT A LATER TIME. USE OF THIS DRAWING FOR REFERENCE OR EXAMPLE ON ANOTHER PROJECT REQUIRES THE SERVICES OF PROPERLY LICENSED ARCHITECTS AND ENGINEERS. REPRODUCTION OF THIS DRAWING FOR REUSE ON ANOTHER PROJECT IS NOT AUTHORIZED AND MAY BE CONTRARY TO THE LAW.

CONSULTANTS

Walmart
ESTERO, FL
19975 S TAMIAMI TRAIL, FORT MYERS, FL
STORE NO: 05347 - 252

JOB NUMBER: 2220479 | PROTO: 180

ISSUE BLOCK

CHECKED BY:	BP
DRAWN BY:	PN
PROTO CYCLE:	05/31/24
DOCUMENT DATE:	08/26/24

NOT FOR CONSTRUCTION

EXTERIOR ELEVATIONS ISOMETRIC VIEWS

SHEET: A2.A

		COLOR LEGEND
	P#	COLOR NAME
	P5E	SAFETY YELLOW
	P8E	PURE WHITE SW#7005
	P21E	SAFETY RED
	P33E	CREAM DOVER WHITE SW#6385
	P36E	BLACK DOMINO SW#6989
	P140E	WHITE SNOWBOUND SW#7004
	P214E	STICKS & STONES SW#7503
	P217E	HICKORY SMOKE SW#7027
	P260E	SPICED CIDER SW#7702
	P261E	CROISSANT SW#7716
	P262E	WESTHEIGHLAND WHITE SW#7566

KEYNOTES

4.04	CONTROL JOINT, TYP, REF STRUCTURAL
4.08	SPLIT FACE CMU
4.08T4	4" SPLIT FACE CMU
7.04	METAL FASCIA COVER
7.09	METAL DOWNSPOUT (6" X 6")
7.10	EXTERIOR INSULATION AND FINISH SYSTEM (EIFS)
7.19	OVERFLOW SCUPPER
7.50	EIFS CORNICE
8.09	AUTOMATIC SLIDING ENTRANCE DOORS

THE FOLLOWING KEYNOTES WERE ADDED TO THE LEGEND DURING PR#1:
- 7.04 METAL FASCIA COVER
- 7.19 OVERFLOW SCUPPER
- 8.09 AUTOMATIC SLIDING ENTRANCE DOORS

THE FOLLOWING KEYNOTES WERE REVISED DURING PR#1:
- 7.09 METAL DOWNSPOUT, PREFINISHED UNO (6" X 6")

THE FOLLOWING COLOR WAS REMOVED FROM THE COLOR LEGEND DURING PR#1:
- P162E DARK GRAY

SHEET NOTES

1. DOWNSPOUTS ARE INDICATED FOR SIZE, QUANTITIES, AND APPROXIMATE LOCATION ONLY. REF SHEET OPDSP1 FOR DOWNSPOUT LOCATION.
2. GUTTERS, DOWNSPOUTS, STEEL DOORS, FRAMES, EXPOSED METAL FLASHING, AND EXPOSED MISCELLANEOUS STEEL MATCH ADJACENT COLORS AT DOORS, USE THE BOTTOM COLOR FOR THE ENTIRE DOOR.
3. NOT USED.

WRAP PAINT AROUND THE BACKSIDES OF ALL PILASTERS, CMU WALLS, ALL PROTRUDING ELEMENTS AND SOFFITS TYP AT ALL ELEVATIONS.

GRAPHICALLY CHANGED ALL EXTERIOR COLORS, REVISED PAINT TAGS AND REVISED COLOR LEGEND PER AHJ PAINT REQUIREMENTS IN CCD#3

GRAPHICALLY CHANGED ALL EXTERIOR COLORS, REVISED PAINT TAGS AND REVISED COLOR LEGEND PER AHJ PAINT REQUIREMENTS IN CCD#4 - TBD

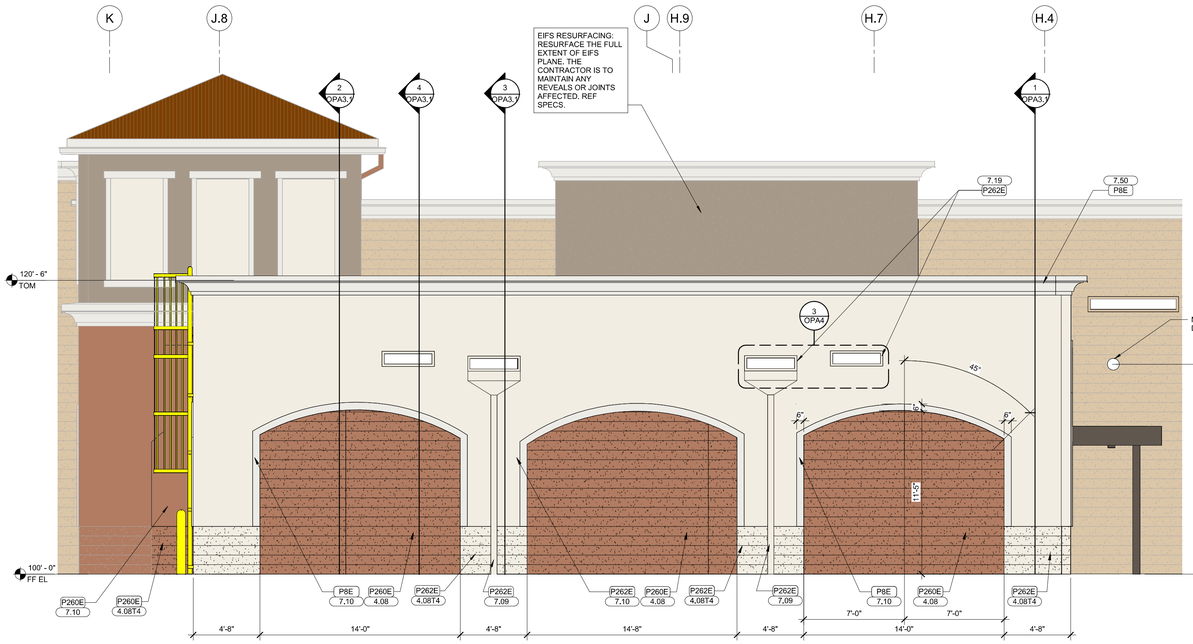

2 OP LEFT ELEVATION ENLARGEMENT
1/4" = 1'-0"

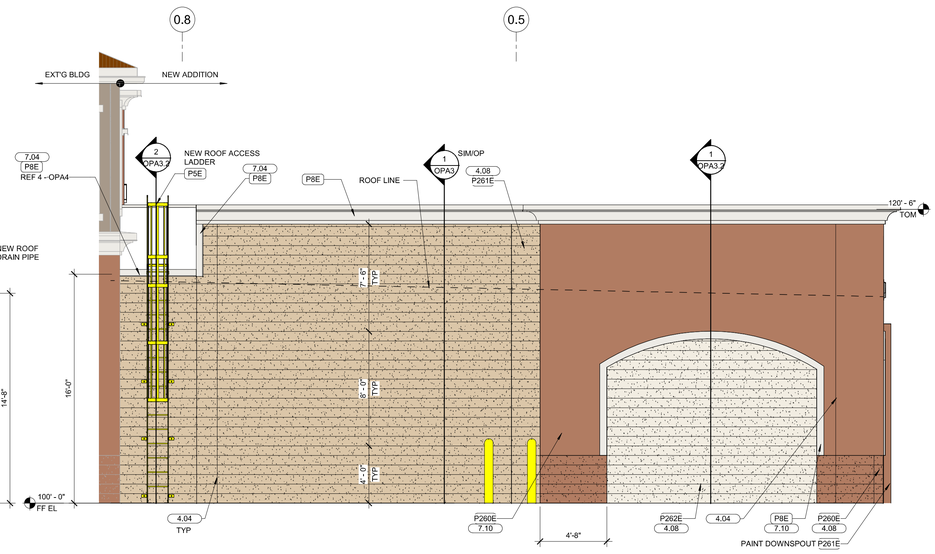

3 OP REAR ELEVATION ENLARGEMENT
1/4" = 1'-0"

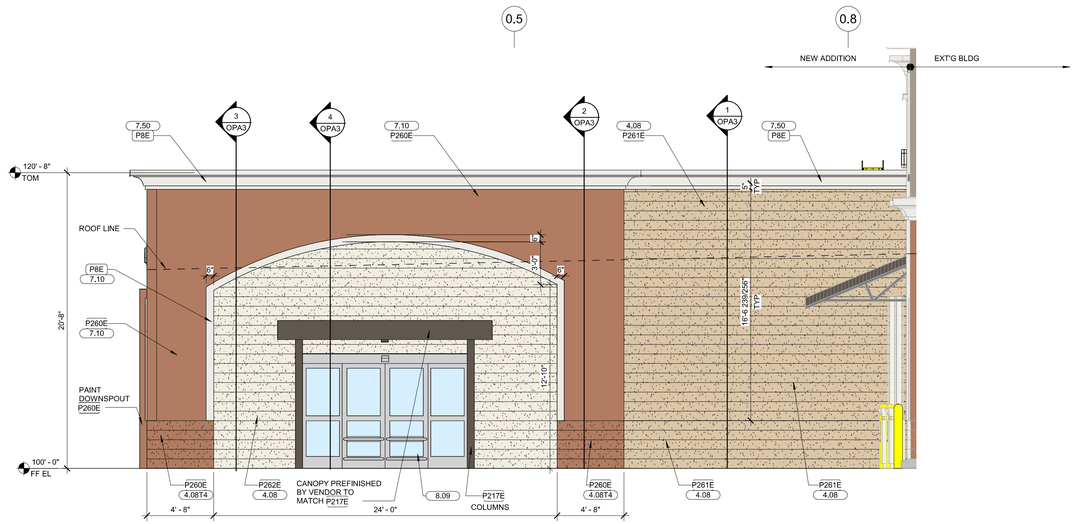

1 OP FRONT ELEVATION ENLARGEMENT
1/4" = 1'-0"

CUHACI PETERSON
2600 Maitland Center Parkway
Suite 400
Maitland, FL 32751
Florida Corporate Certificate #AA C000316
P (407) 661-9100
F (407) 661-9101
c-p.com

STIPULATION FOR REUSE

THIS DRAWING WAS PREPARED FOR WALMART STORE NUMBER 05347 ESTERO, FL DATED 08/26/24 AND IT IS NOT TRANSFERABLE TO ANY OTHER SITE OR THIRD PARTY FOR ANY PURPOSE OR USE WHATSOEVER WITHOUT THE WRITTEN CONSENT OF CUHACI PETERSON ARCHITECTS. USE OF THIS DRAWING FOR ANY PURPOSE OTHER THAN THE SERVICES OF PROVIDED BY CUHACI PETERSON ARCHITECTS OR REPRODUCTION OF THIS DRAWING FOR ANY PURPOSE WITHOUT THE WRITTEN CONSENT OF CUHACI PETERSON ARCHITECTS IS PROHIBITED AND MAY BE CONTRARY TO FLAT LAW.

CONSULTANTS

Walmart

ESTERO, FL
19975 S TAMIAMI TRAIL, ESTERO, FL
STORE NO. 05347 - 252

JOB NUMBER: 220479 | PROTO: 180

ISSUE BLOCK

CHECKED BY:	BP
DRAWN BY:	EP
PROTO CYCLE:	05/31/24
DOCUMENT DATE:	08/26/24

NOT FOR CONSTRUCTION

OP EXTERIOR ELEVATIONS

SHEET:
OPA2

20420926 11:43:46 AM