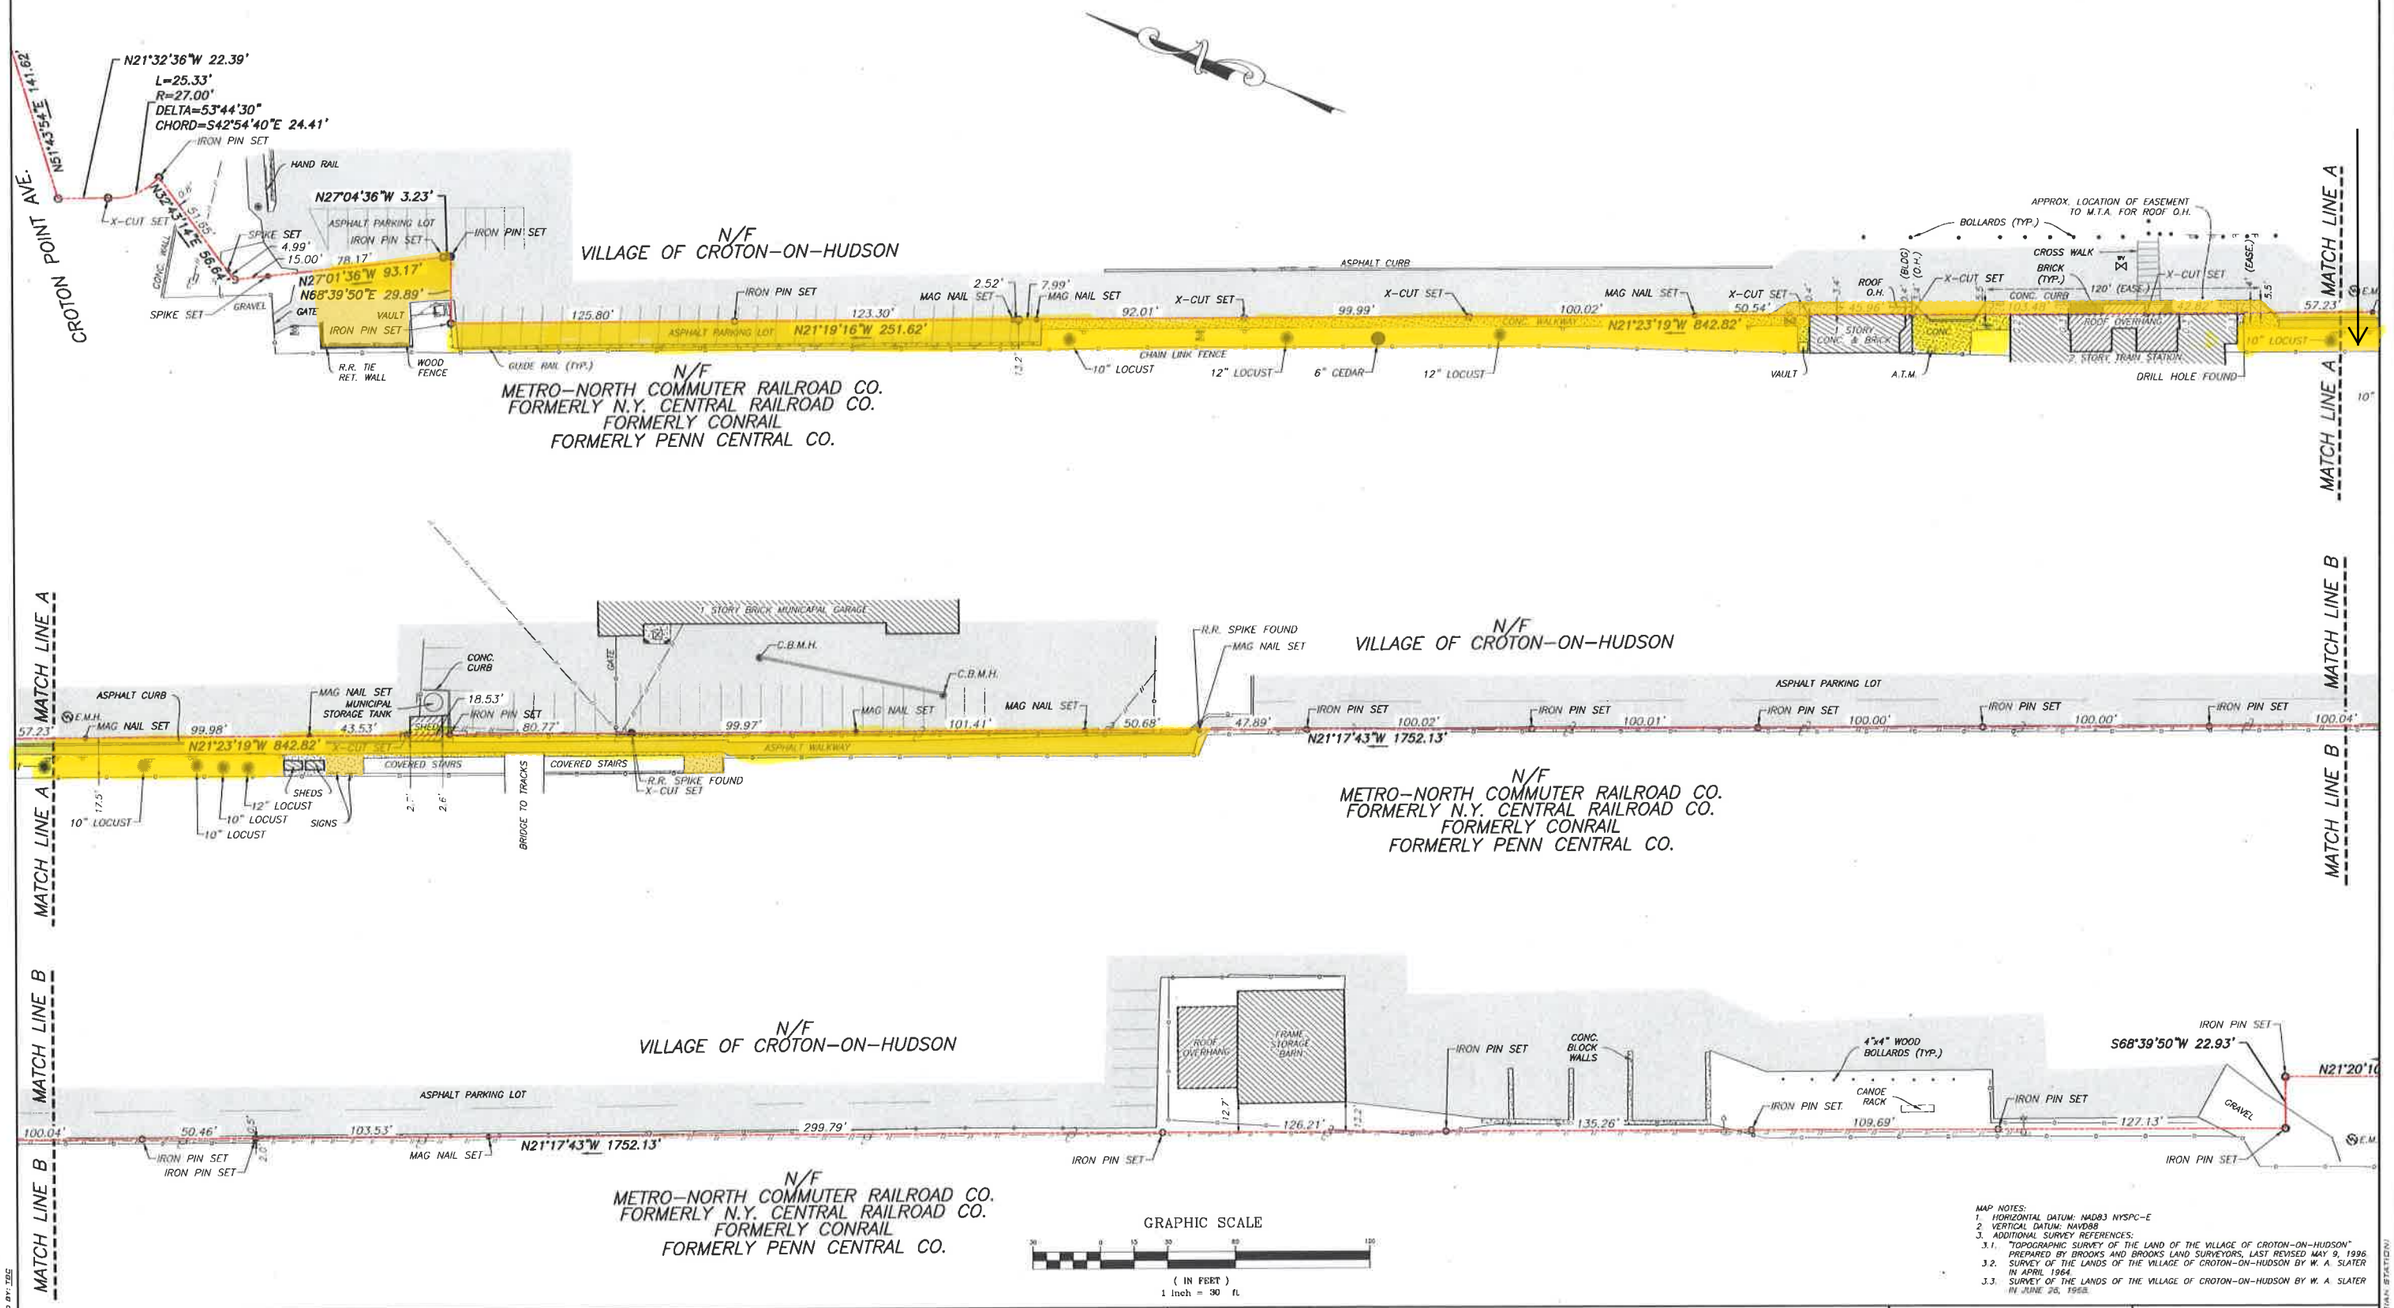

MAP NOTES:
1. HORIZONTAL DATUM: NAD83 NYSPC-E
2. VERTICAL DATUM: NAVD88
3. ADDITIONAL SURVEY REFERENCES:
3.1. "TOPOGRAPHIC SURVEY OF THE LAND OF THE VILLAGE OF CROTON-ON-HUDSON" PREPARED BY BROOKS AND BROOKS LAND SURVEYORS, LAST REVISED MAY 9, 1996.
3.2. SURVEY OF THE LANDS OF THE VILLAGE OF CROTON-ON-HUDSON BY W. A. SLATER IN APRIL 1964.
3.3. SURVEY OF THE LANDS OF THE VILLAGE OF CROTON-ON-HUDSON BY W. A. SLATER IN JUNE 28, 1968.

CERTIFICATIONS INDICATED HEREON SIGNIFY THIS SURVEY WAS PREPARED IN ACCORDANCE WITH THE EXISTING CODE OF PRACTICE FOR LAND SURVEYS ADOPTED BY THE NEW YORK STATE ASSOCIATION OF PROFESSIONAL LAND SURVEYORS, INC. CERTIFICATIONS SHALL RUN ONLY TO THE PERSON FOR WHOM THIS SURVEY WAS PREPARED AND ON HIS BEHALF TO THE TITLE CO. AND LENDING INSTITUTION LISTED HEREON. CERTIFICATIONS ARE NOT TRANSFERABLE TO ADDITIONAL INSTITUTIONS OR SUBSEQUENT OWNERS.

TERRY BERGENDORFF COLLINS
53 STARR RIDGE ROAD
BREWSTER, NEW YORK 10509
P:845.279.4261 F:845.279.5835
WWW.TERRYBERGENDORFFCOLLINS.COM

N.Y.S. LICENSE NO. 49691

SURVEYOR'S SEAL

LEGEND

	PROPERTY LINE CORNER		ELECTRIC MANHOLE		U.G. DRAINAGE PIPE
	BOLLARD		WATER VALVE		BUILDING
	SIGN		HYDRANT		ASPHALT SURFACE
	LIGHT POLE		STONE MASONRY WALL		CONCRETE SURFACE
	ELECTRIC STRUCTURE		STONE WALL		GRAVEL SURFACE
	UTILITY POLE WITH LIGHT		BLOCK WALL		BRICK SURFACE
	UTILITY POLE		CONCRETE WALL	TYP.	TYPICAL
	GUY WIRE		OVERHEAD UTILITIES	O.H.W.	OVERHEAD WIRES
	CATCH BASINS		CHAIN LINK FENCE	N/F	NOW OR FORMERLY
	CATCH BASIN CURB INLET		METAL FENCE OR RAILING	E.M.H.	ELECTRIC MANHOLE
	GAS VALVE		GUIDE RAIL	INV.	INVERT

BOUNDARY LINE SURVEY
BETWEEN
THE VILLAGE OF CROTON-ON- HUDSON
AND
METRO-NORTH COMMUTER RAILROAD CO.
SITUATE IN THE
VILLAGE OF CROTON ON HUDSON WESTCHESTER CO., N.Y.
SCALE: 1" = 30' DECEMBER 6, 2016

COPYRIGHT © 2016 TERRY BERGENDORFF COLLINS, ALL RIGHTS RESERVED

REVISIONS

DATE	DESCRIPTION	BY

THE ALTERATION OF SURVEY MAPS BY ANYONE OTHER THAN THE ORIGINAL PREPARER IS MISLEADING, CONFUSING AND NOT IN THE GENERAL WELFARE AND BENEFIT OF THE PUBLIC. LICENSED LAND SURVEYORS SHALL NOT ALTER SURVEY MAPS, SURVEY PLANS OR SURVEY PLATS PREPARED BY OTHERS. UNAUTHORIZED ALTERATION OR ADDITION TO THIS SURVEY IS A VIOLATION OF SECTION # 7209 OF THE NEW YORK STATE EDUCATION LAW. THE LOCATION OF UNDERGROUND IMPROVEMENTS OR ENCROACHMENTS, IF ANY EXIST OR ARE SHOWN HEREON ARE NOT CERTIFIED. ALL CERTIFICATIONS HEREON ARE VALID FOR THIS MAP AND COPIES THEREOF ONLY IF SAID MAP OR COPIES BEAR THE IMPRESSED SEAL OF THE SURVEYOR WHOSE SIGNATURE APPEARS HEREON. THIS MAP MAY NOT BE USED IN CONNECTION WITH A "SURVEY AFFIDAVIT" OR SIMILAR DOCUMENT, STATEMENT OR MECHANISM TO OBTAIN TITLE INSURANCE FOR ANY SUBSEQUENT OR FUTURE GRANTEES.

FIELD PARTY: KLF DRAWN BY: KF CHECKED BY: TBC

JOB NO. DAY ENGINEERING (CROTON TRAIN STATION)

G:\DRAWINGS\PROJECTS\DAY ENGINEERING\CROTON HARMON TRAIN STATION\SURVEY CROTON TRAIN STATION 12.6.16.DWG 12/9/2016 12:03:22 PM, 1:1, KF