
95-NKH-WL-06030

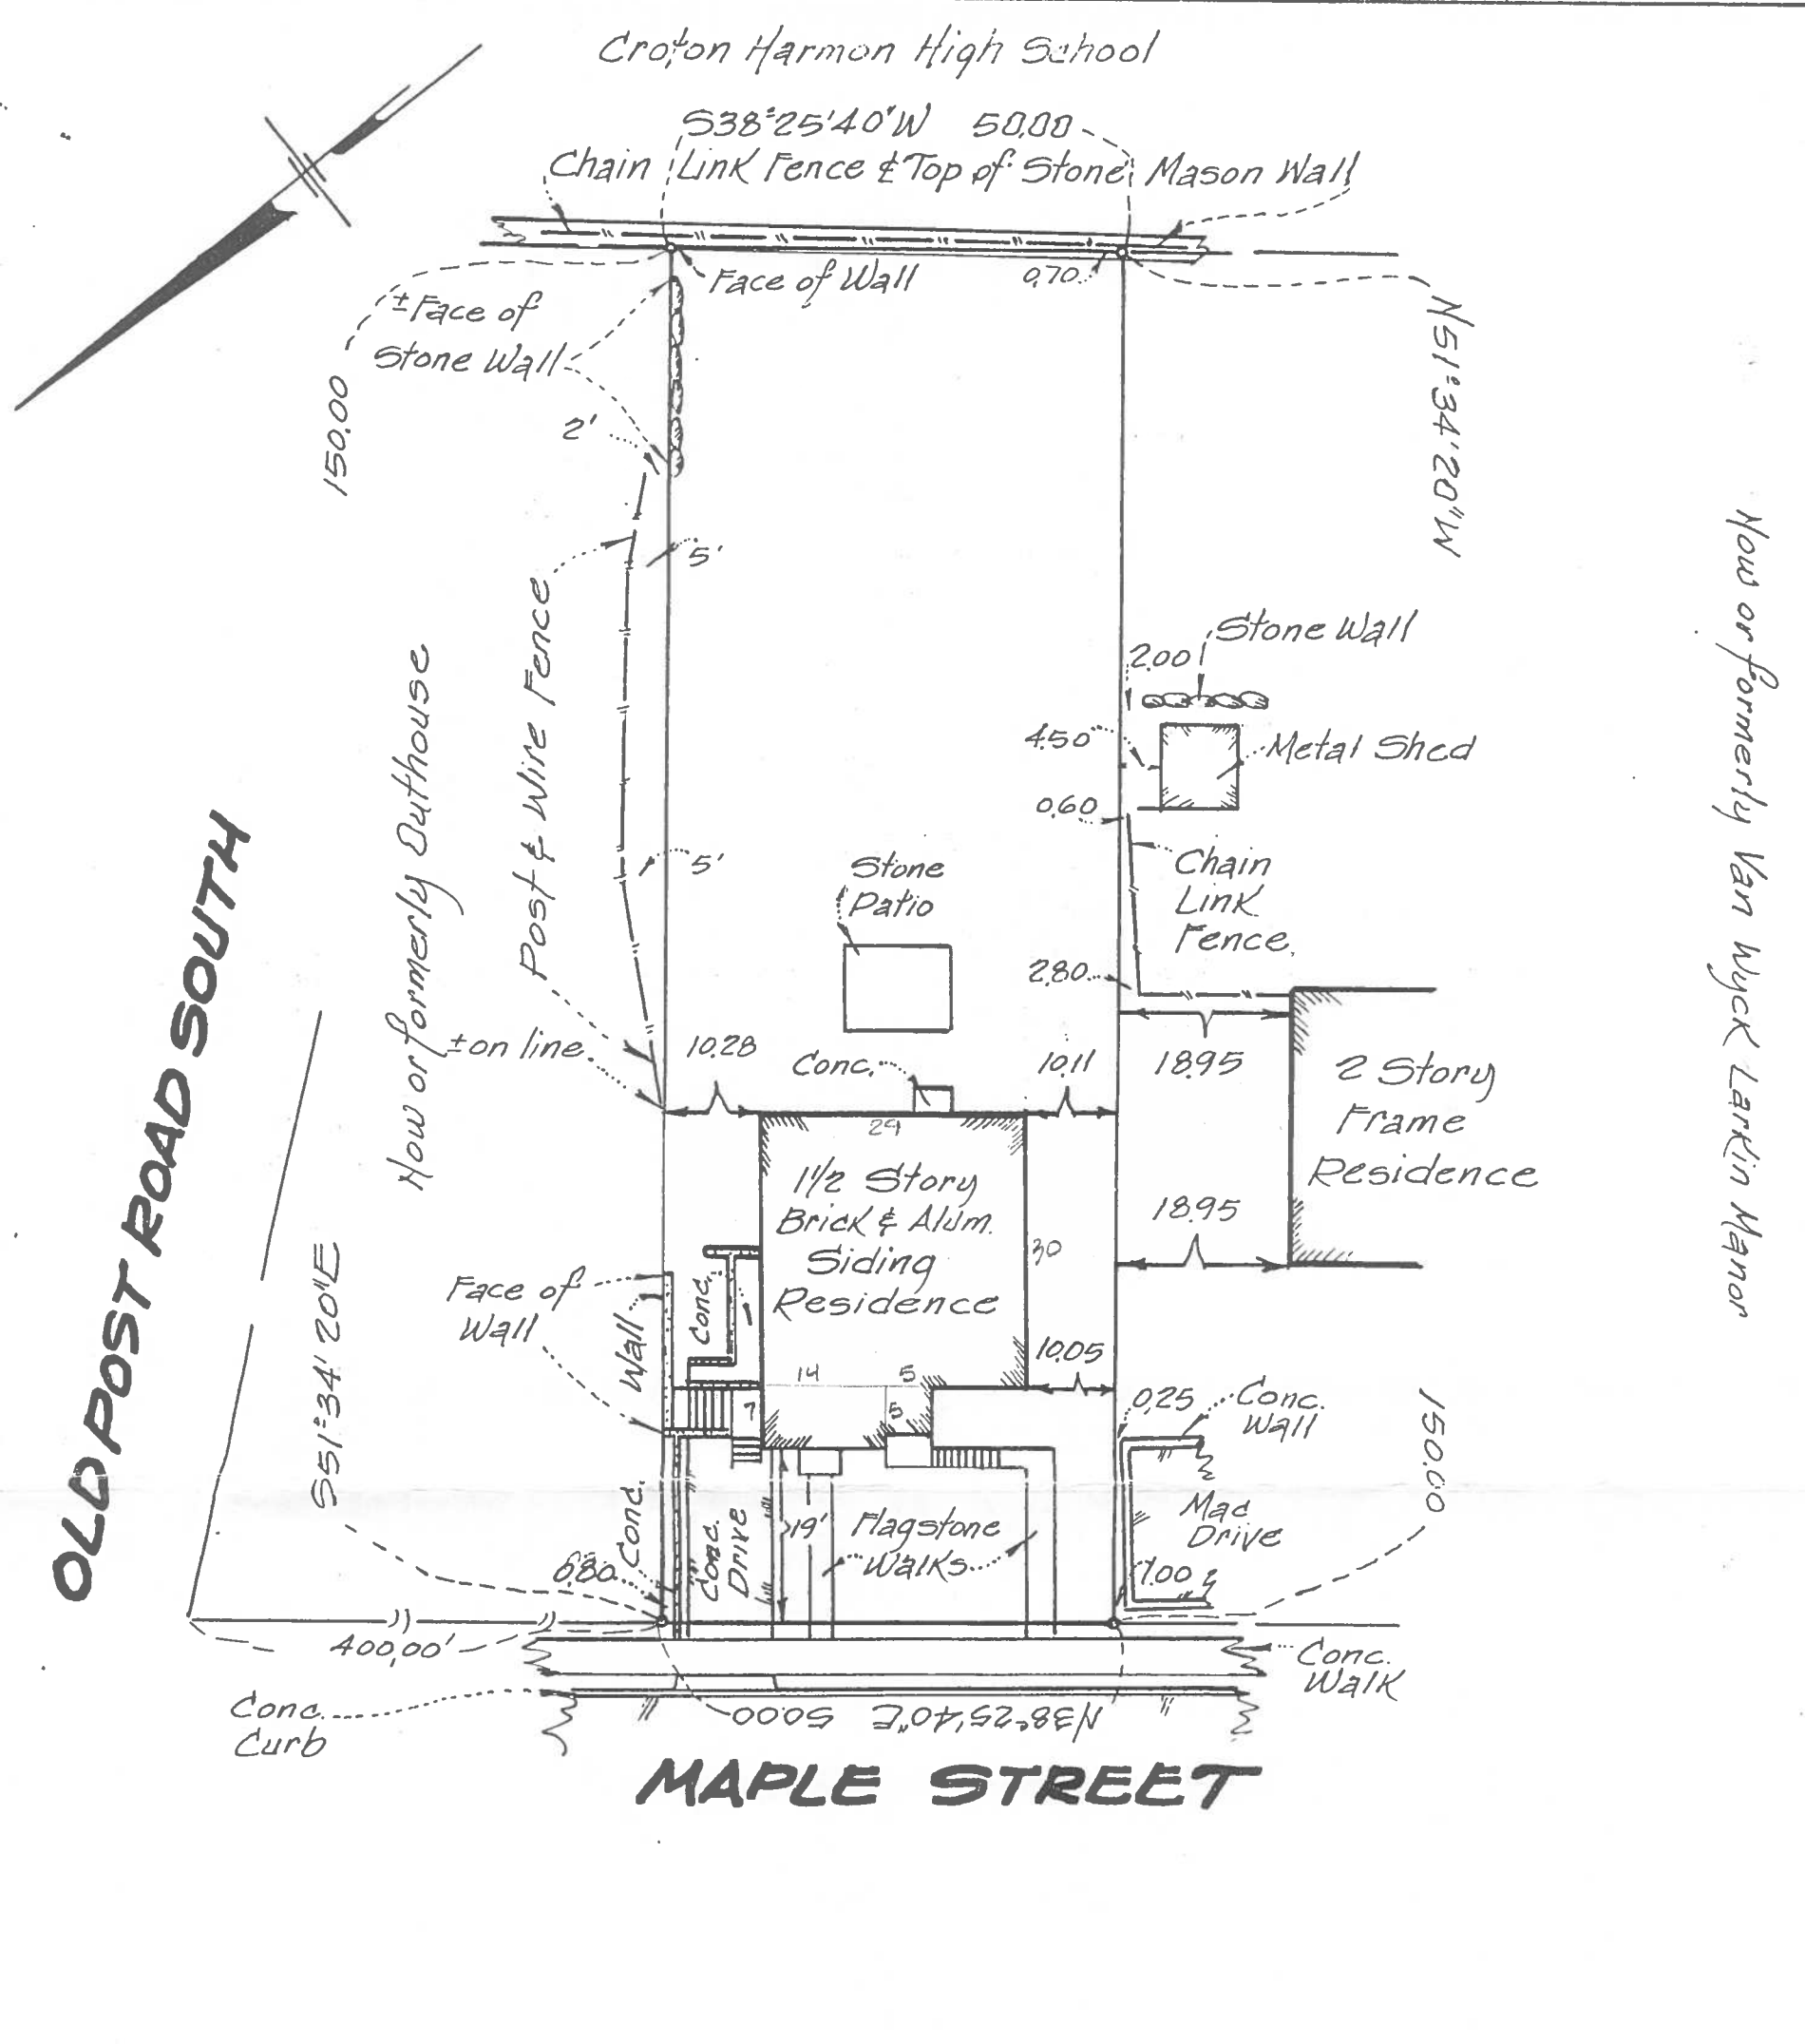

SURVEY OF PROPERTY

SITUATE IN THE

VILLAGE OF CROTON-ON-HUDSON

TOWN OF CORTLANDT

WESTCHESTER CO., N.Y.

Sub-surface structures, easements and utilities not shown, may exist.

PREPARED FOR

MICHAEL MUETHER & INGEBORG M. VERHALLE

SCALE 1"=20'

Certified to Sibley Mortgage Company and Old Republic National Title Insurance Company

All certifications hereon are valid for the map and copies thereof only if said map or copies bear the impressed seal of the surveyor whose signature appears hereon."

Surveyed Sept. 11, 1995

Certifications shall run only to those individuals and institutions shown hereon under the title policy number shown above. Said certifications are not transferable.

It is hereby certified that this survey was prepared in accordance with the existing Code of Practice for Land Surveys adopted by the New York Association of Professional Land Surveyors.

W. A. Slater dr, P.L.S.
Ossining, New York

BK 465-B-STADIA Def. SS#4 21526