
WILLIAMSON COUNTY-STATE OF TENNESSEE
Recorded JAN 18 2002 at 10:47A M
In NB 68 PG 290 PLAT BK 032 PG 148
Fee $ 17.00 Receipt # 456067
SADIE WADE, REGISTER OF DEEDS
By Sue Way - deputy
C-665

DEED

NOLENSVILLE PERPETUAL CARE CEMETERY ASSOCIATION
DEED BOOK 930, PAGE 205

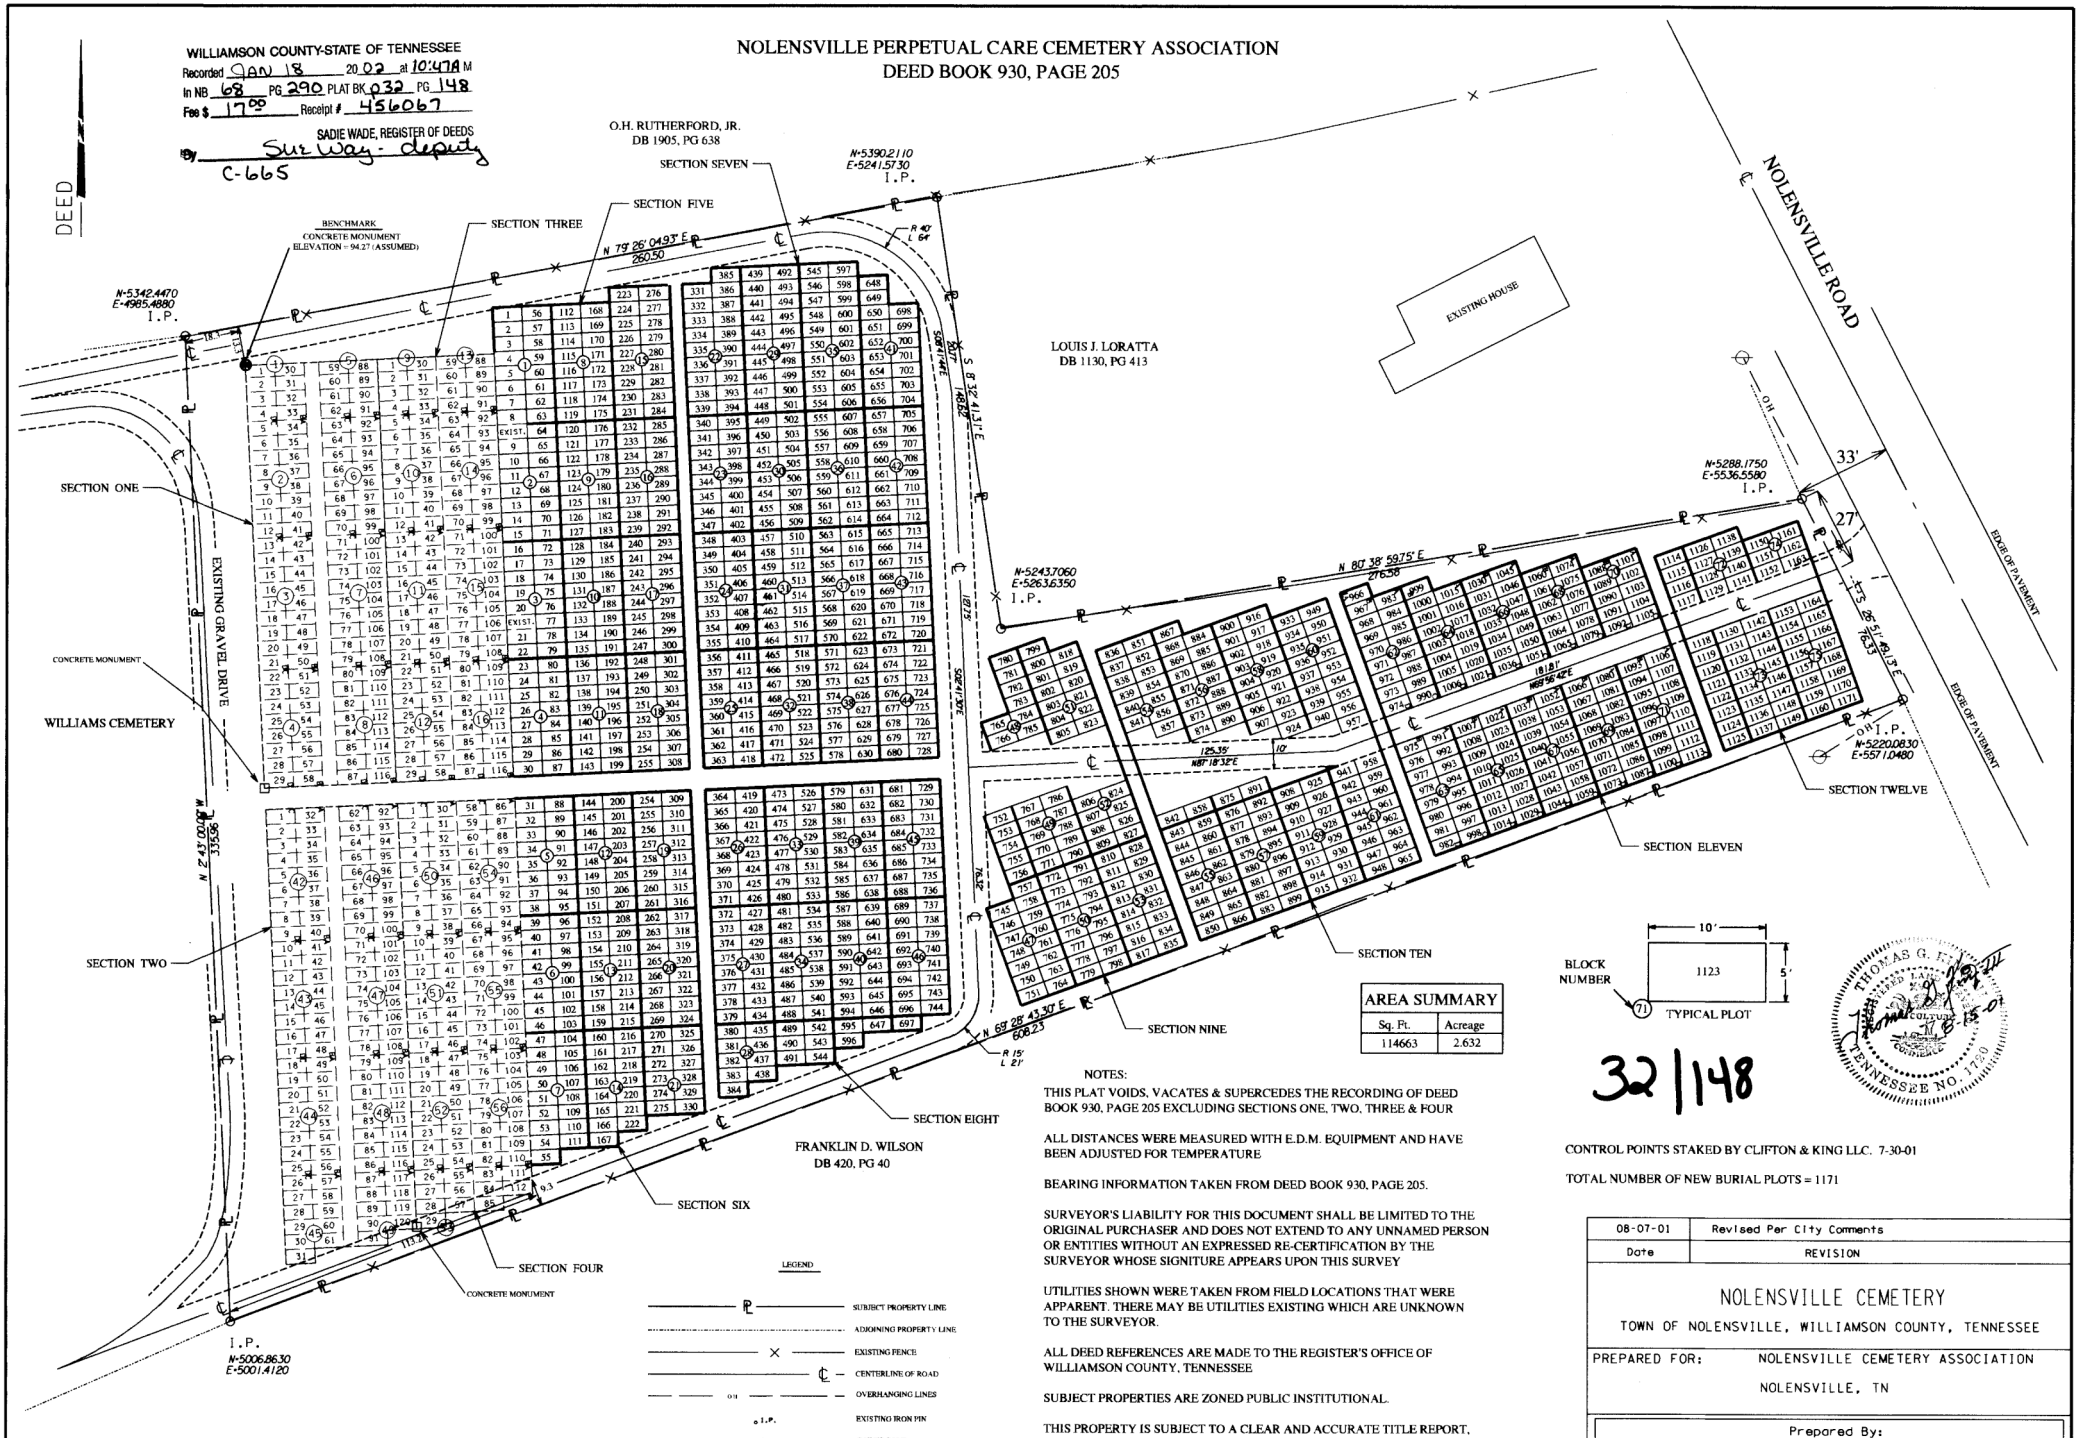

AREA SUMMARY	
Sq. Ft.	Acreage
114663	2.632

32/148

NOTES:

THIS PLAT VOIDS, VACATES & SUPERCEDES THE RECORDING OF DEED BOOK 930, PAGE 205 EXCLUDING SECTIONS ONE, TWO, THREE & FOUR

ALL DISTANCES WERE MEASURED WITH E.D.M. EQUIPMENT AND HAVE BEEN ADJUSTED FOR TEMPERATURE

BEARING INFORMATION TAKEN FROM DEED BOOK 930, PAGE 205.

SURVEYOR'S LIABILITY FOR THIS DOCUMENT SHALL BE LIMITED TO THE ORIGINAL PURCHASER AND DOES NOT EXTEND TO ANY UNNAMED PERSON OR ENTITIES WITHOUT AN EXPRESSED RE-CERTIFICATION BY THE SURVEYOR WHOSE SIGNITURE APPEARS UPON THIS SURVEY

UTILITIES SHOWN WERE TAKEN FROM FIELD LOCATIONS THAT WERE APPARENT. THERE MAY BE UTILITIES EXISTING WHICH ARE UNKNOWN TO THE SURVEYOR.

ALL DEED REFERENCES ARE MADE TO THE REGISTER'S OFFICE OF WILLIAMSON COUNTY, TENNESSEE

SUBJECT PROPERTIES ARE ZONED PUBLIC INSTITUTIONAL.

THIS PROPERTY IS SUBJECT TO A CLEAR AND ACCURATE TITLE REPORT, AS ONE WAS NOT FURNISHED TO THIS SURVEYOR.

LOCATION OF SECTION 1 & 2 OF THE NOLENSVILLE CEMETARY WAS TAKEN FROM A PLAT PROVIDED BY OTHERS. ALTHOUGH EXISTING MONUMENTATION WAS FIELD LOCATED, INDIVIDUAL PLOTS FROM EACH SECTION WERE TAKEN FROM PLAT.

LEGEND

- SUBJECT PROPERTY LINE
- ADJOINING PROPERTY LINE
- EXISTING FENCE
- CENTERLINE OF ROAD
- OVERHANGING LINES
- EXISTING IRON PIN
- POWER POLE
- BENCHMARK
- CONCRETE MONUMENT FOUND

30 0 30 60 90
SCALE: 1" = 30'

CONTROL POINTS STAKED BY CLIFTON & KING LLC. 7-30-01

TOTAL NUMBER OF NEW BURIAL PLOTS = 1171

Date	REVISION
08-07-01	Revised Per City Comments

NOLENSVILLE CEMETERY
TOWN OF NOLENSVILLE, WILLIAMSON COUNTY, TENNESSEE

PREPARED FOR: NOLENSVILLE CEMETERY ASSOCIATION
NOLENSVILLE, TN

Prepared By:
THOMAS, MILLER & PARTNERS
5210 Maryland Way, Suite 200
Brentwood, Tennessee 37027
telephone: (615) 377-9773 fax: (615) 370-4147

PROJ. E00064.00 | DATE 05/23/01 | SHEET 1 OF 2