
NOLENSVILLE PERPETUAL CARE CEMETERY ASSOCIATION
DEED BOOK 930, PAGE 205

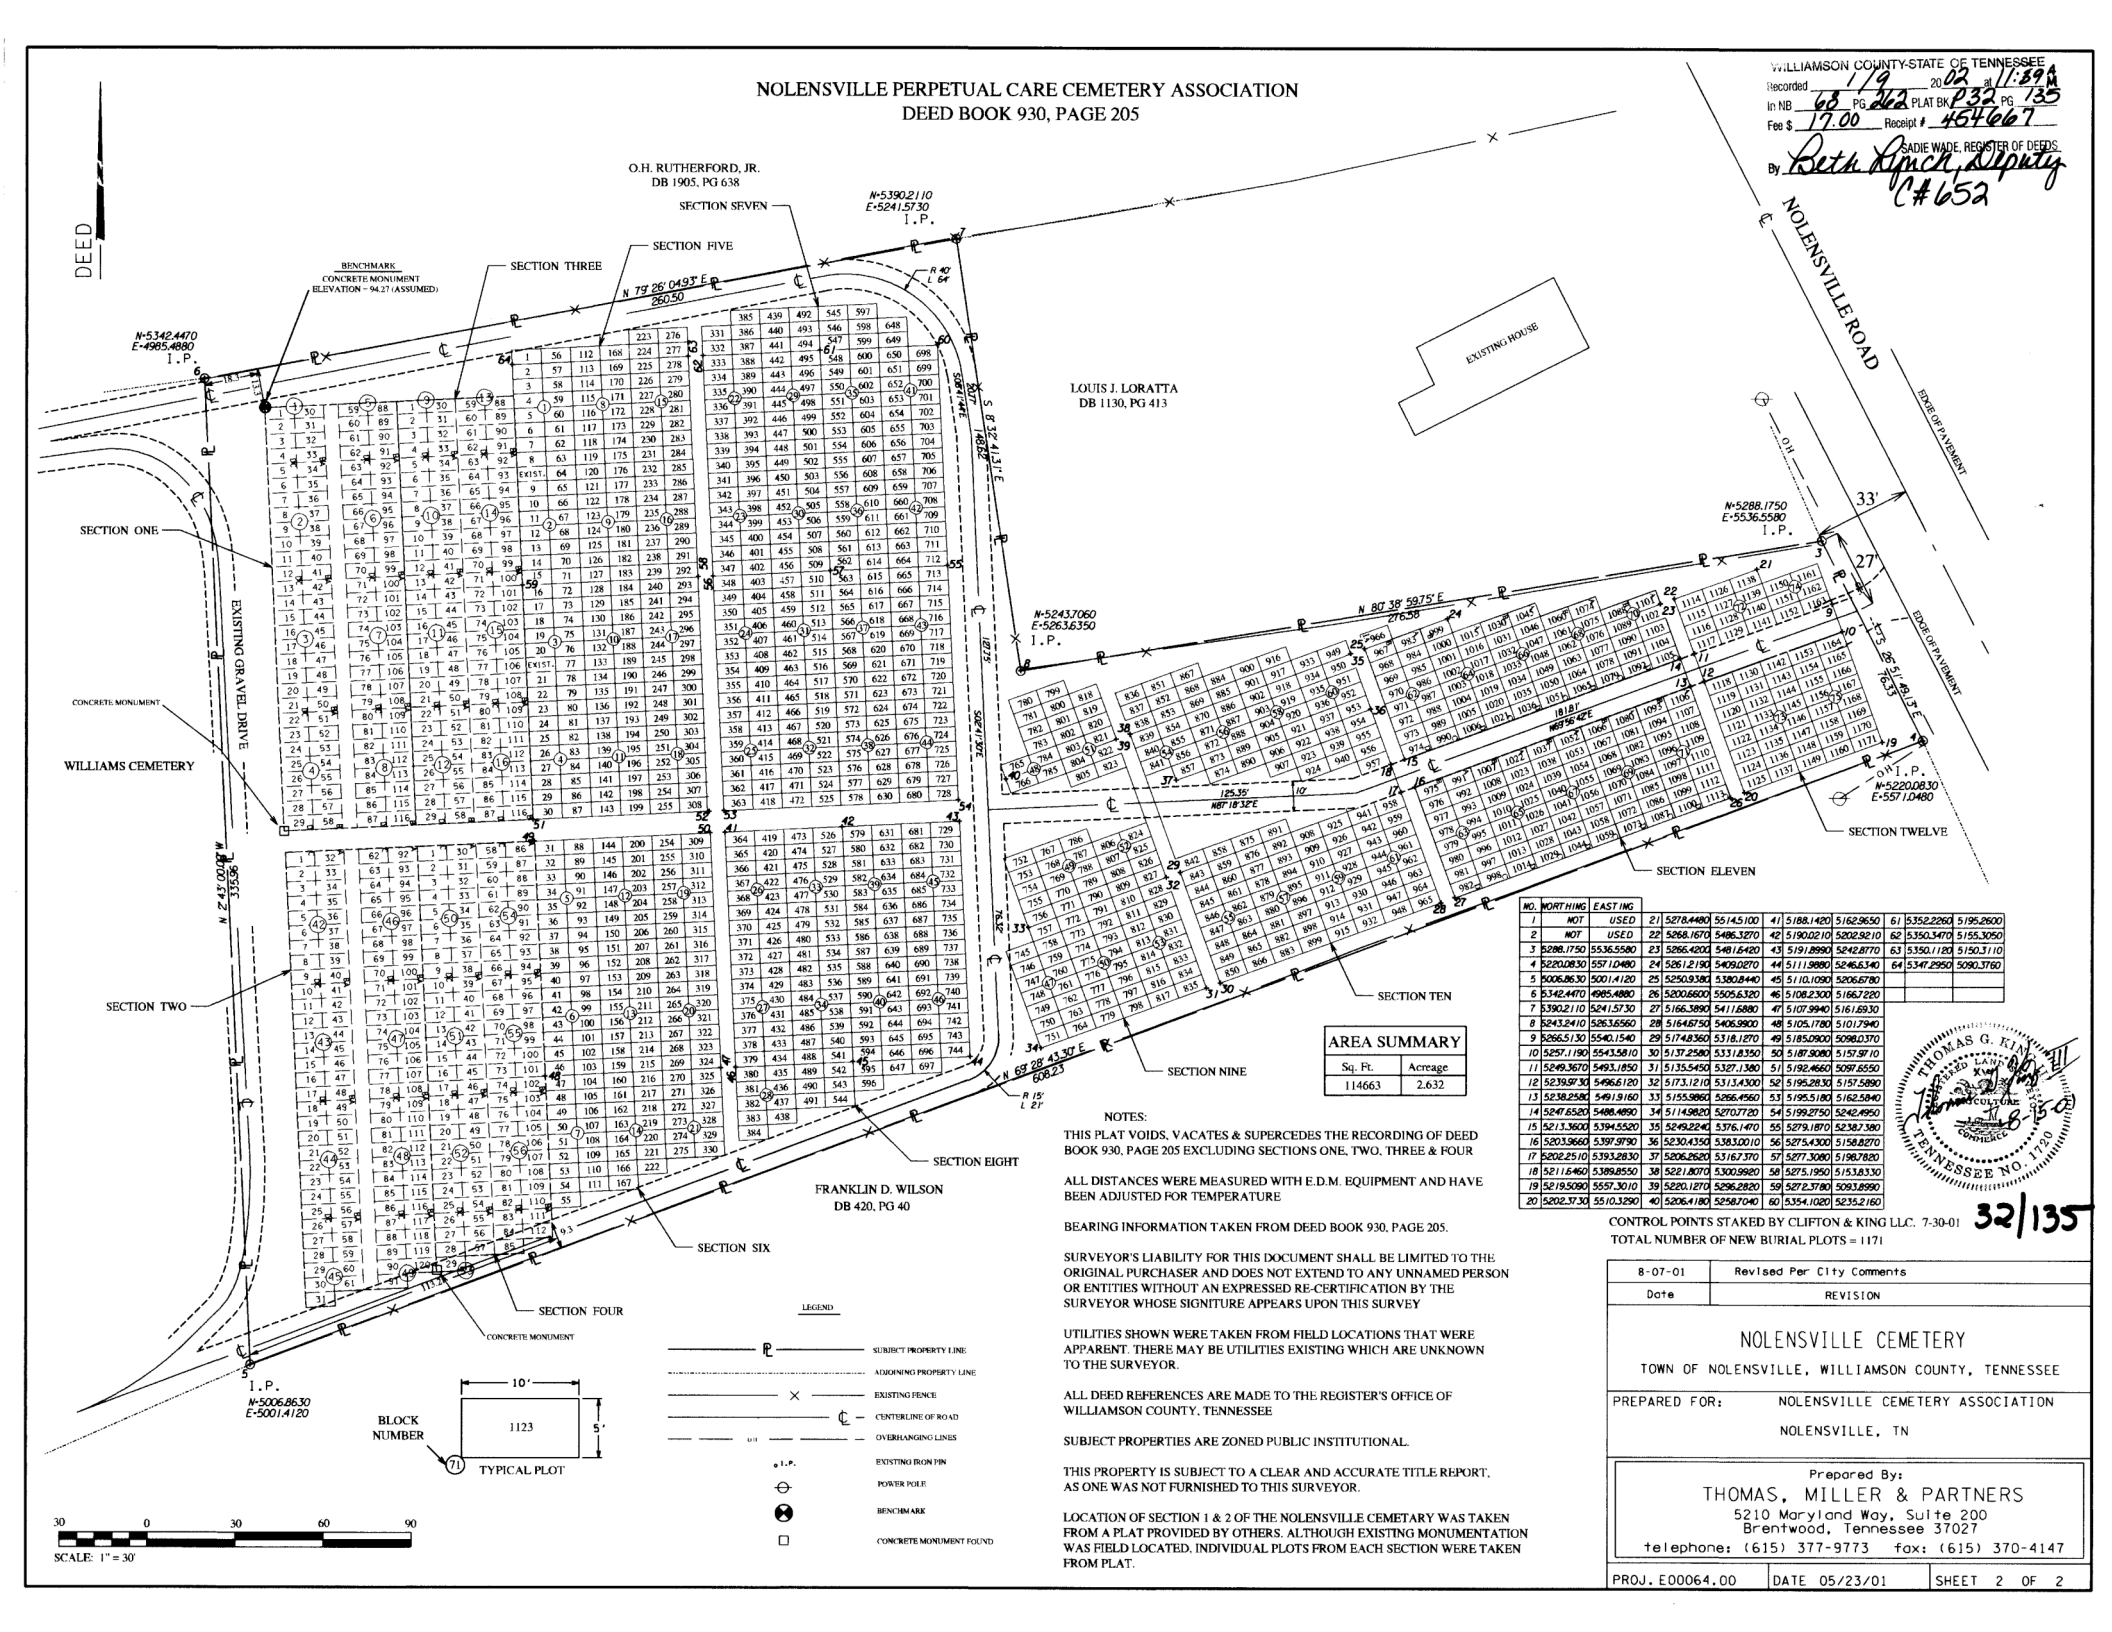

WILLIAMSON COUNTY-STATE OF TENNESSEE
Recorded 1/9 2002 at 1:39 PM
In NB 68 PG 262 PLAT BK P32 PG 135
Fee $ 17.00 Receipt # 454667
By SADIE WADE, REGISTER OF DEEDS
Beth Lynch, Deputy
C#652

NO.	NORTHING	EASTING									
1	NOT	USED	21	5278.4480	5514.5100	41	5188.1420	5162.9650	61	5352.2260	5195.2600
2	NOT	USED	22	5268.1670	5486.3270	42	5190.0210	5202.9210	62	5350.3470	5155.3050
3	5288.1750	5536.5580	23	5266.4200	5481.6420	43	5191.8990	5242.8770	63	5350.1180	5150.3110
4	5220.0830	557.10480	24	5261.2190	5409.0270	44	5111.9880	5246.8340	64	5347.2950	5090.3760
5	5006.8630	5001.4120	25	5250.9380	5380.8440	45	5110.1090	5206.6780			
6	5342.4470	4985.4880	26	5200.6600	5505.6320	46	5108.2300	5166.7220			
7	5390.2110	5241.5730	27	5166.3890	5411.6880	47	5107.9940	5161.6930			
8	5243.2410	5263.6560	28	5164.6750	5406.9900	48	5105.1780	5101.7940			
9	5266.5130	5540.1540	29	5174.8360	5318.1270	49	5185.0900	5098.0370			
10	5257.1190	5543.5810	30	5131.2580	5331.8350	50	5187.9080	5157.9710			
11	5249.3670	5493.1850	31	5135.5450	5327.1380	51	5192.4660	5097.6550			
12	5239.9730	5496.6120	32	5173.1210	5313.4300	52	5195.2830	5157.5890			
13	5238.2580	5491.9160	33	5155.9860	5266.4560	53	5195.5180	5162.5840			
14	5247.6520	5488.4890	34	5114.9820	5270.7720	54	5199.2750	5242.4950			
15	5213.3600	5394.5520	35	5249.2240	5376.1470	55	5279.1870	5238.7380			
16	5203.9660	5397.9790	36	5230.4350	5383.0010	56	5275.4300	5158.8270			
17	5202.2510	5393.2830	37	5206.2620	5316.7370	57	5277.3080	5198.7820			
18	5211.6460	5389.8550	38	5221.8070	5300.9920	58	5275.1950	5153.8330			
19	5219.5090	5557.3010	39	5220.1270	5296.2820	59	5272.3780	5093.8990			
20	5202.3730	5510.3290	40	5206.4180	5258.7040	60	5354.1020	5235.2160			

AREA SUMMARY	
Sq. Ft.	Acreage
114663	2.632

NOTES:

THIS PLAT VOIDS, VACATES & SUPERCEDES THE RECORDING OF DEED BOOK 930, PAGE 205 EXCLUDING SECTIONS ONE, TWO, THREE & FOUR

ALL DISTANCES WERE MEASURED WITH E.D.M. EQUIPMENT AND HAVE BEEN ADJUSTED FOR TEMPERATURE

BEARING INFORMATION TAKEN FROM DEED BOOK 930, PAGE 205.

SURVEYOR'S LIABILITY FOR THIS DOCUMENT SHALL BE LIMITED TO THE ORIGINAL PURCHASER AND DOES NOT EXTEND TO ANY UNNAMED PERSON OR ENTITIES WITHOUT AN EXPRESSED RE-CERTIFICATION BY THE SURVEYOR WHOSE SIGNITURE APPEARS UPON THIS SURVEY

UTILITIES SHOWN WERE TAKEN FROM FIELD LOCATIONS THAT WERE APPARENT. THERE MAY BE UTILITIES EXISTING WHICH ARE UNKNOWN TO THE SURVEYOR.

ALL DEED REFERENCES ARE MADE TO THE REGISTER'S OFFICE OF WILLIAMSON COUNTY, TENNESSEE

SUBJECT PROPERTIES ARE ZONED PUBLIC INSTITUTIONAL.

THIS PROPERTY IS SUBJECT TO A CLEAR AND ACCURATE TITLE REPORT, AS ONE WAS NOT FURNISHED TO THIS SURVEYOR.

LOCATION OF SECTION 1 & 2 OF THE NOLENSVILLE CEMETARY WAS TAKEN FROM A PLAT PROVIDED BY OTHERS. ALTHOUGH EXISTING MONUMENTATION WAS FIELD LOCATED, INDIVIDUAL PLOTS FROM EACH SECTION WERE TAKEN FROM PLAT.

CONTROL POINTS STAKED BY CLIFTON & KING LLC. 7-30-01
TOTAL NUMBER OF NEW BURIAL PLOTS = 1171

THOMAS G. KING 2111 REGISTERED LAND SURVEYOR STATE OF TENNESSEE 8-15-01

32/135

8-07-01	Revised Per City Comments
Date	REVISION

NOLENSVILLE CEMETERY

TOWN OF NOLENSVILLE, WILLIAMSON COUNTY, TENNESSEE

PREPARED FOR: NOLENSVILLE CEMETERY ASSOCIATION
NOLENSVILLE, TN

Prepared By:
THOMAS, MILLER & PARTNERS
5210 Maryland Way, Suite 200
Brentwood, Tennessee 37027
telephone: (615) 377-9773 fax: (615) 370-4147

PROJ. E00064.00	DATE 05/23/01	SHEET 2 OF 2